SHEET INDEX

ID	NAME
A-000	COVER
G-001	MATERIALS
G-002	MATERIALS - CONTINUED
A-101	GROUND LEVEL FLOOR PLAN
A-001	SITE PLAN
A-201	FRONT ELEVATION
A-202	REAR ELEVATION
A-203	LEFT ELEVATION
A-204	RIGHT ELEVATION
S-101	SECTION SLAB FOUNDATION DETAIL
S-201	FRONT WALL FRAMING
S-202	RIGHT WALL FRAMING
S-203	REAR WALL FRAMING
S-204	LEFT WALL FRAMING
S-301	ROOF FRAMING PLAN



GENERAL NOTES

1. STRUCTURAL LUMBER

ALL FRAMING — SPF NO. 2
MEMBER SIZES PER STRUCTURAL PLANS

myhomecat.com

COVER

SCALE: NTS

A-000

MATERIALS

Foundation & Footings

2 items | CA$3,222.14

30 kg 4000 PSI ready-to-use concrete mix; 0.5 cu. ft. yield Quikrete | Model 110167 | The Home Depot Canada Structural concrete mix		QUANTITY 476 bag	UNIT COST CA$5.31
Clear gravel 3/4 in		QUANTITY 14.7 cubic yard	UNIT COST CA$47.25

Framing & Sheathing

13 items | CA$3,611.78

H1Z ZMAX hurricane tie Simpson Strong-Tie | Model H1Z | Home Depot 18-gauge ZMAX galvanized steel		QUANTITY 38 each	UNIT COST CA$1.99
OSB sheathing 7/16 in x 4 x 8 ft		QUANTITY 51 sheet	UNIT COST CA$17.55
Plywood 1/2 in x 4 x 8 ft		QUANTITY 1 sheet	UNIT COST CA$29.70
2x4 x 24 ft PT SPF NO. 2		QUANTITY 3 pieces	UNIT COST CA$24.30
2x4 x 8 ft PT SPF NO. 2		QUANTITY 1 piece	UNIT COST CA$8.10
2x4 x 10 ft SPF NO. 2		QUANTITY 53 pieces	UNIT COST CA$6.75
2x4 x 12 ft SPF NO. 2		QUANTITY 6 pieces	UNIT COST CA$8.10
2x4 x 24 ft SPF NO. 2		QUANTITY 10 pieces	UNIT COST CA$16.20
2x4 x 8 ft SPF NO. 2		QUANTITY 23 pieces	UNIT COST CA$5.40
2x6 x 14 ft SPF NO. 2		QUANTITY 46 pieces	UNIT COST CA$16.07
2x6 x 8 ft SPF NO. 2		QUANTITY 4 pieces	UNIT COST CA$9.18
Strong-Drive SD connector screws Simpson Strong-Tie | Model SD9112R100 | Home Depot Canada #9 x 1-1/2 in., mechanically galvanized, 100-pack		QUANTITY 4 100-pack	UNIT COST CA$22.48
3-1/2x16 PSL x 12 ft Untreated lumber		QUANTITY 2 pieces	UNIT COST CA$486.00

Structural Fasteners

1 item | CA$112.56

Concrete wedge anchor for wood sill plate Red Head | Model 11021C | Home Depot Canada 1/2 in. x 5-1/2 in. hot-dipped galvanized wedge anchors, 10-pack		QUANTITY 2 pack	UNIT COST CA$56.28

Water & Weather Protection

1 item | CA$302.40

House wrap / water-resistive barrier (WRB) DuPont | Model D15540826 | The Home Depot DuPont Tyvek HomeWrap; 9 x 150 ft roll; ASTM E2556 Type II, ICC-ES ESR-2375 (Style 1055B)		QUANTITY 1 roll	UNIT COST CA$302.40

myhomecat.com

MATERIALS

SCALE: NTS

G-001

MATERIALS

Exterior Finishes

3 items | CA$2,157.32

Fiber-cement trim James Hardie | Model 255-JHCOLLECTION | The Home Depot Canada 5/4x4 x 12 ft	QUANTITY 16 board	UNIT COST CA$27.00
Fiber-cement vertical siding 7.25 in x 12 ft	QUANTITY 139 board	UNIT COST CA$11.48
Wall base flashing ABTCO | Model VTVBF01 | The Home Depot Canada 10 ft	QUANTITY 8 pieces	UNIT COST CA$16.20

Roofing

5 items | CA$3,169.42

Metal fascia Peak Gutters | Model 4842 | The Home Depot Canada 12 ft	QUANTITY 9 pieces	UNIT COST CA$24.30
Metal roof trim Westman Steel | Model 8262578 | The Home Depot Canada 10 ft	QUANTITY 11 pieces	UNIT COST CA$16.20
Metal roofing Westman Steel | Model 2902628TR | The Home Depot Canada Factory-finished panel	QUANTITY 734 square foot	UNIT COST CA$3.38
Roof F-channel ABTCO | Model VTFCH1201 | The Home Depot Canada 12 ft	QUANTITY 9 pieces	UNIT COST CA$10.80
Vented soffit ABTCO | Model VEV1601 | The Home Depot Canada 12 in x 12 ft	QUANTITY 8 panel	UNIT COST CA$24.30

Openings

2 items | CA$3,196.80

Fixed window The Home Depot Canada 48 x 48 in	QUANTITY 2 each	UNIT COST CA$315.90
Garage door The Home Depot Canada 120 x 84 in	QUANTITY 2 each	UNIT COST CA$1,282.50

PRICED TOTAL CA$15,772.42

myhomecat.com

MATERIALS - CONTINUED

SCALE: NTS

G-002

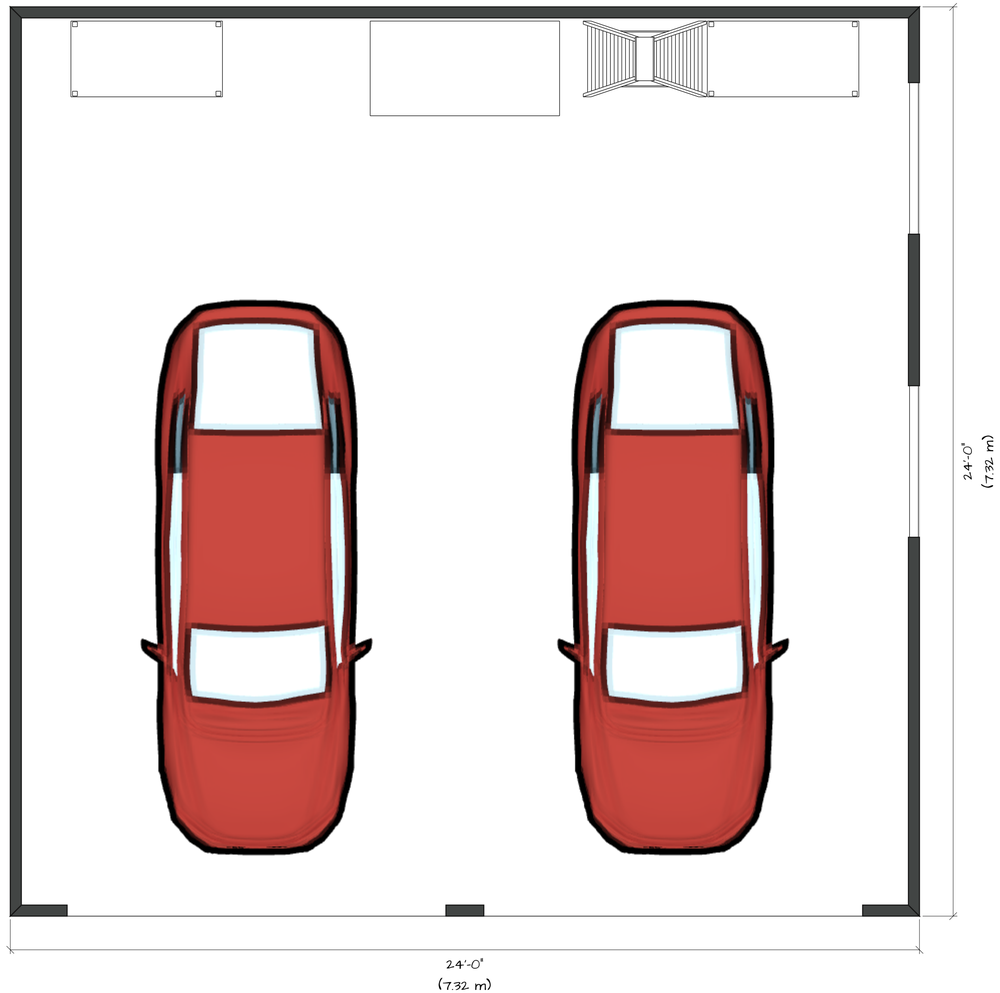

myhomecat.com

GROUND LEVEL
FLOOR PLAN

SCALE: 1/2" = 1'-0"

A-101

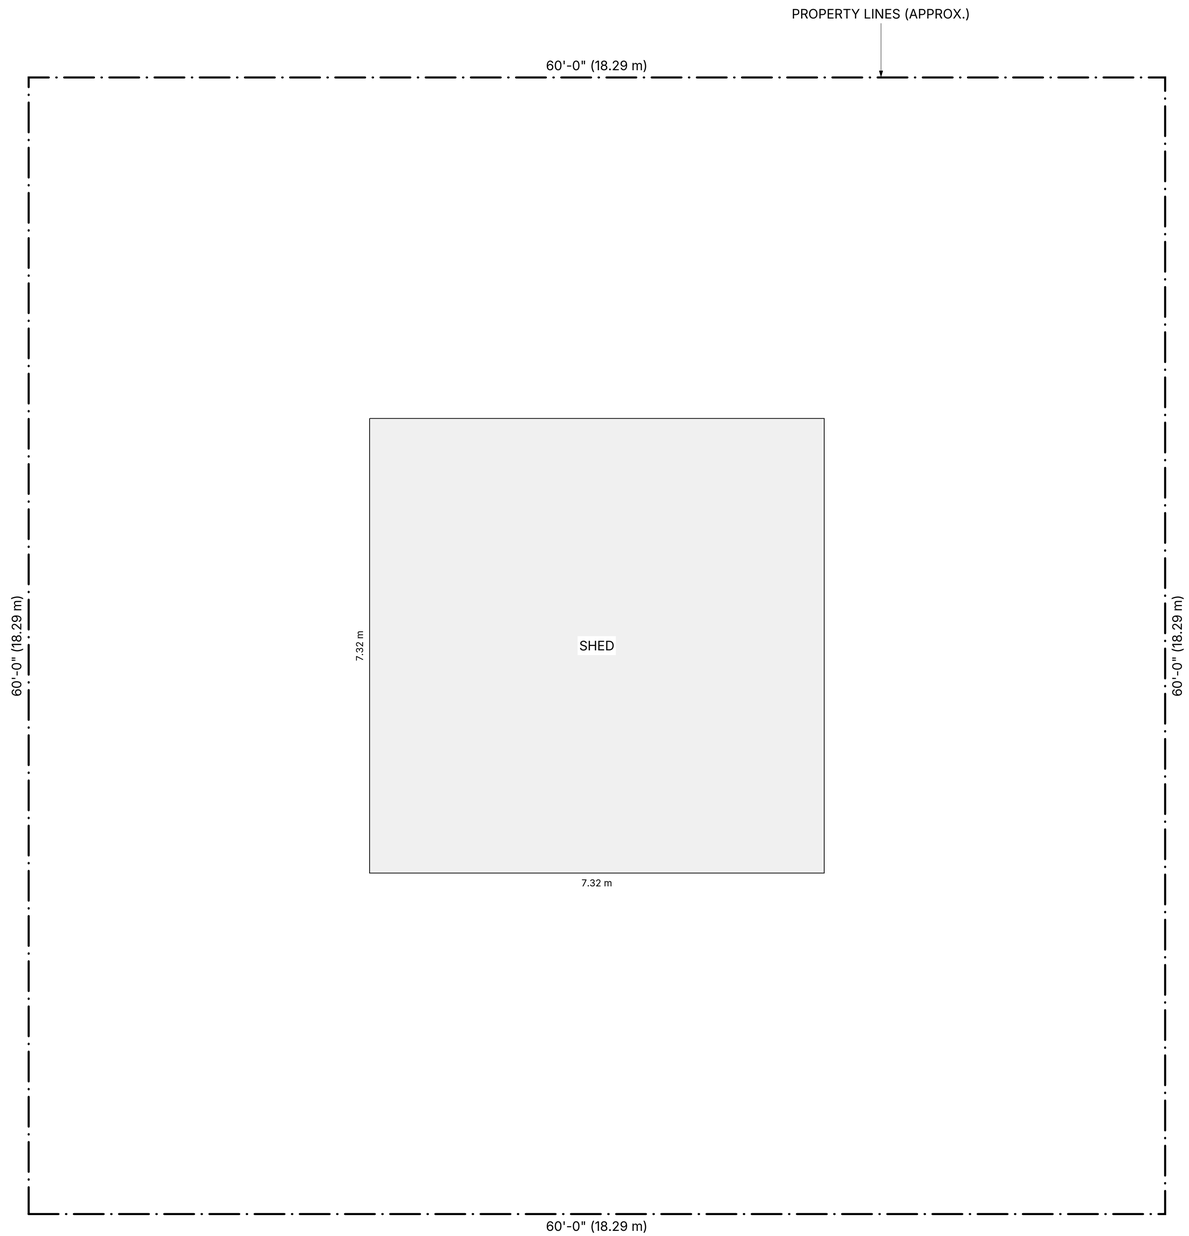

SITE STATISTICS

	m²	ft²
Lot area	**334.45**	**3,600.00**

COVERAGE

	m²	ft²
Existing Shed	54.07	582.02
Total coverage (16.2%)	**54.07**	**582.02**

myhomecat.com

SITE PLAN

SCALE: 1/4" = 1'-0"

A-001

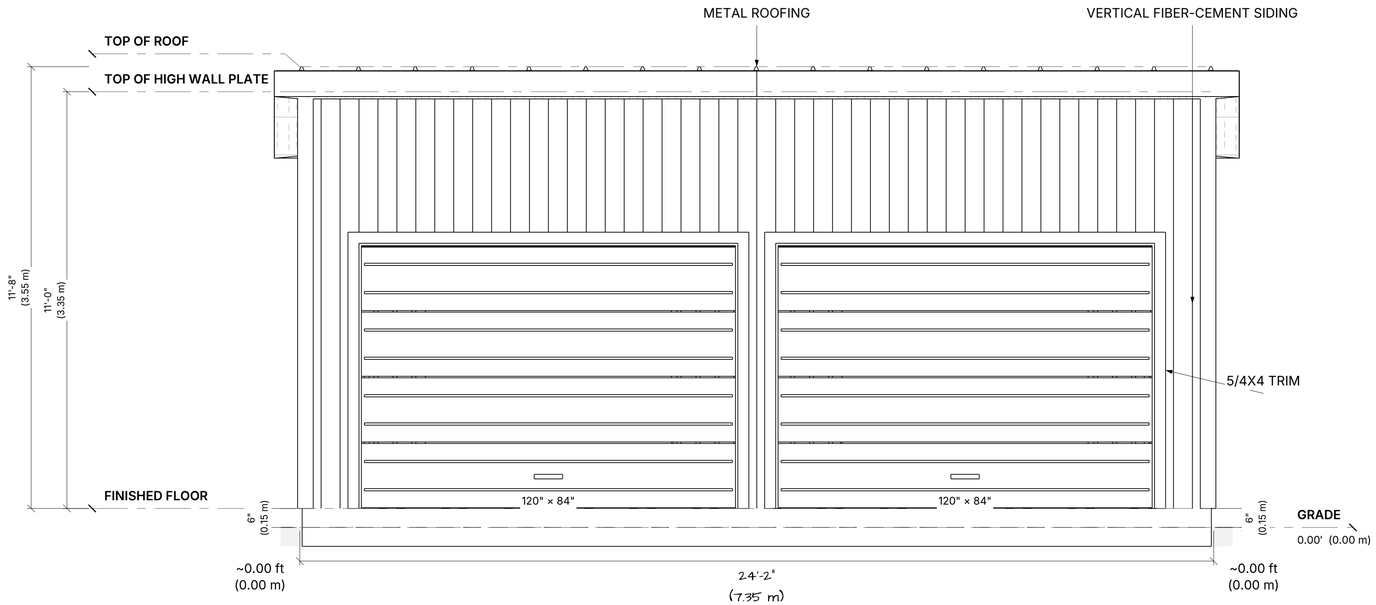

myhomecat.com

FRONT ELEVATION

SCALE: 1/2" = 1'-0"

A-201

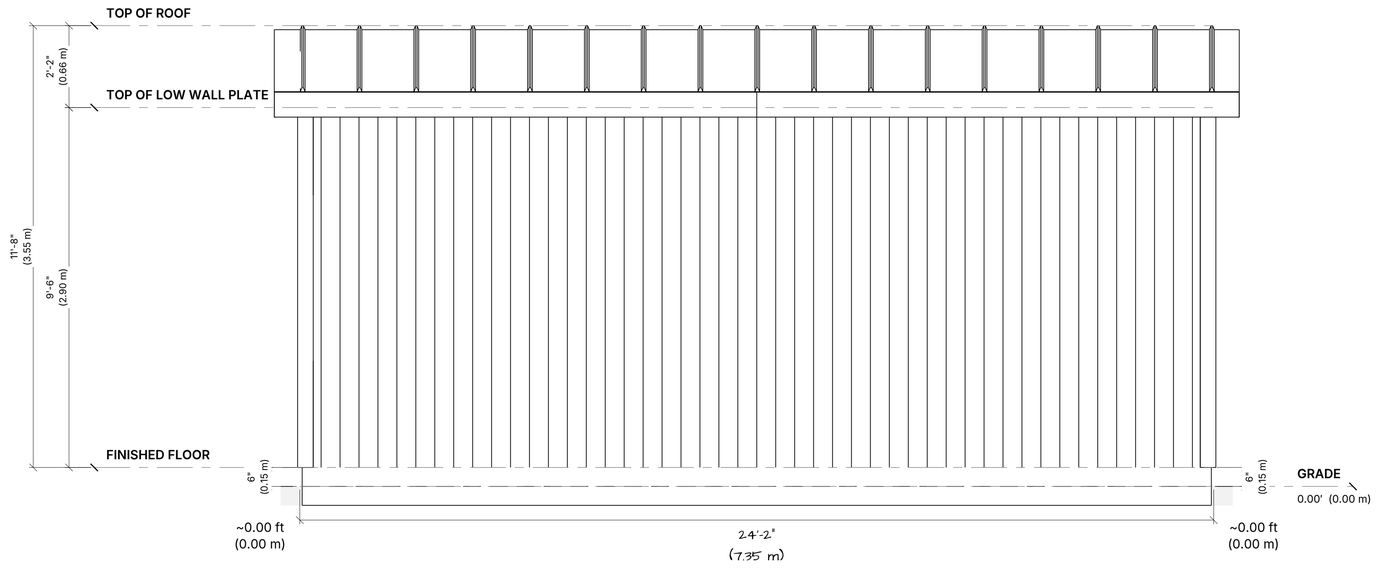

myhomecat.com

REAR ELEVATION

SCALE: 1/2" = 1'-0"

A-202

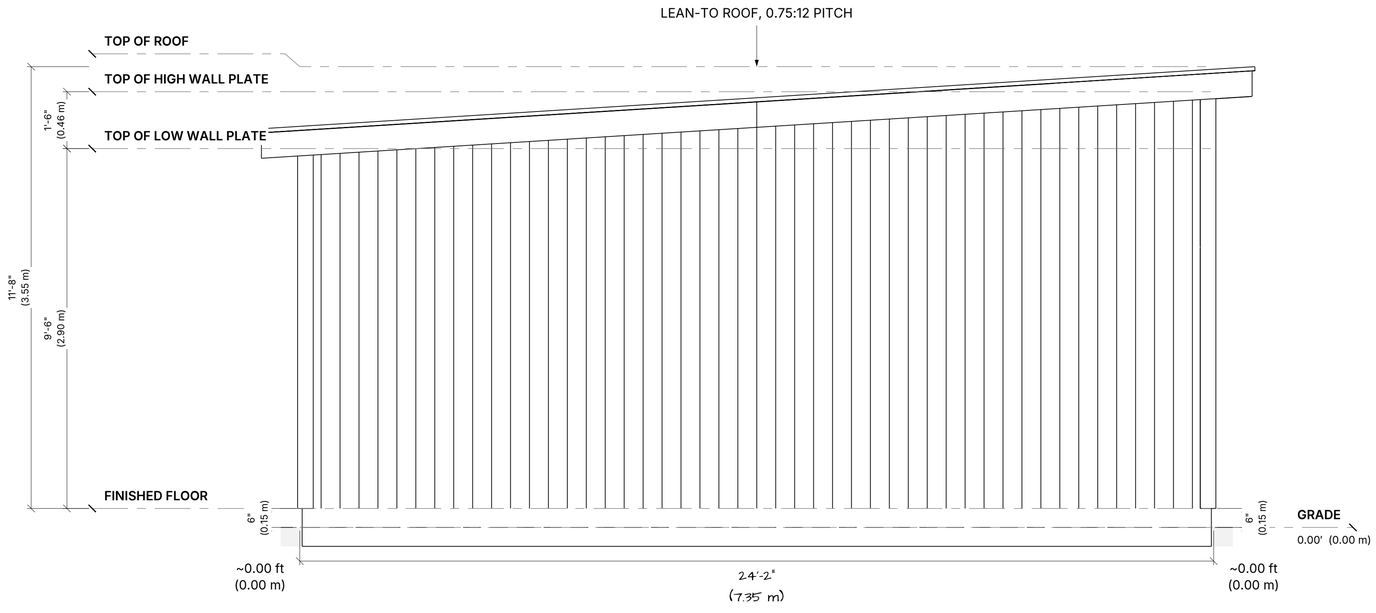

myhomecat.com

LEFT ELEVATION

SCALE: 1/2" = 1'-0"

A-203

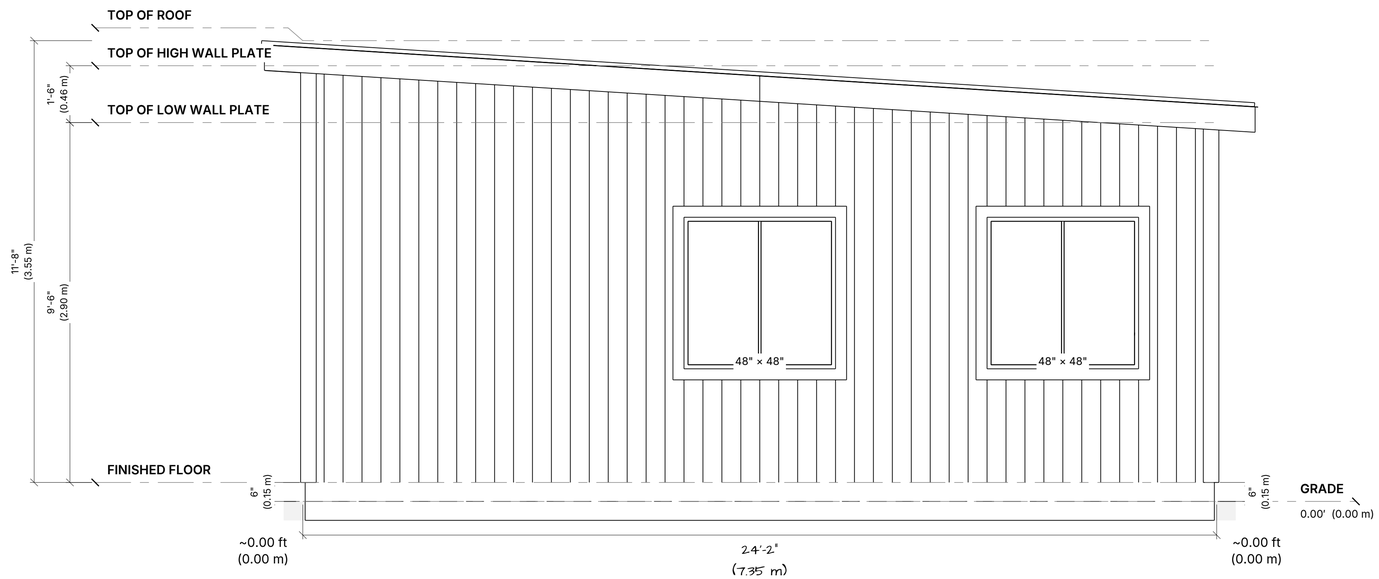

myhomecat.com

RIGHT ELEVATION

SCALE: 1/2" = 1'-0"

A-204

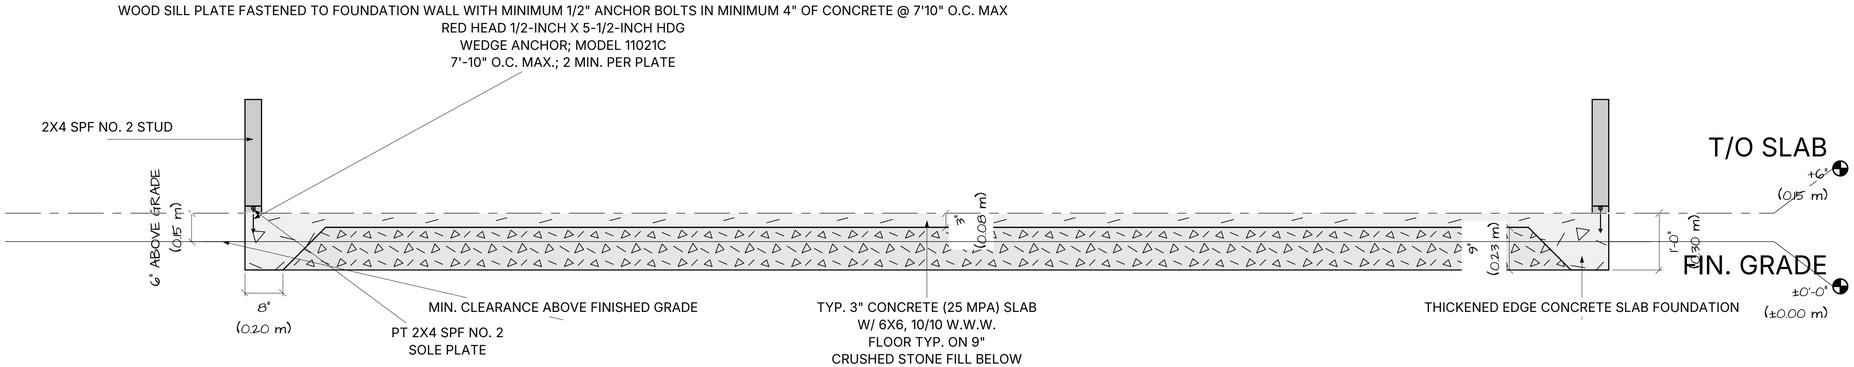

myhomecat.com

SECTION SLAB
FOUNDATION DETAIL

SCALE: 3/4" = 1'-0"

S-101

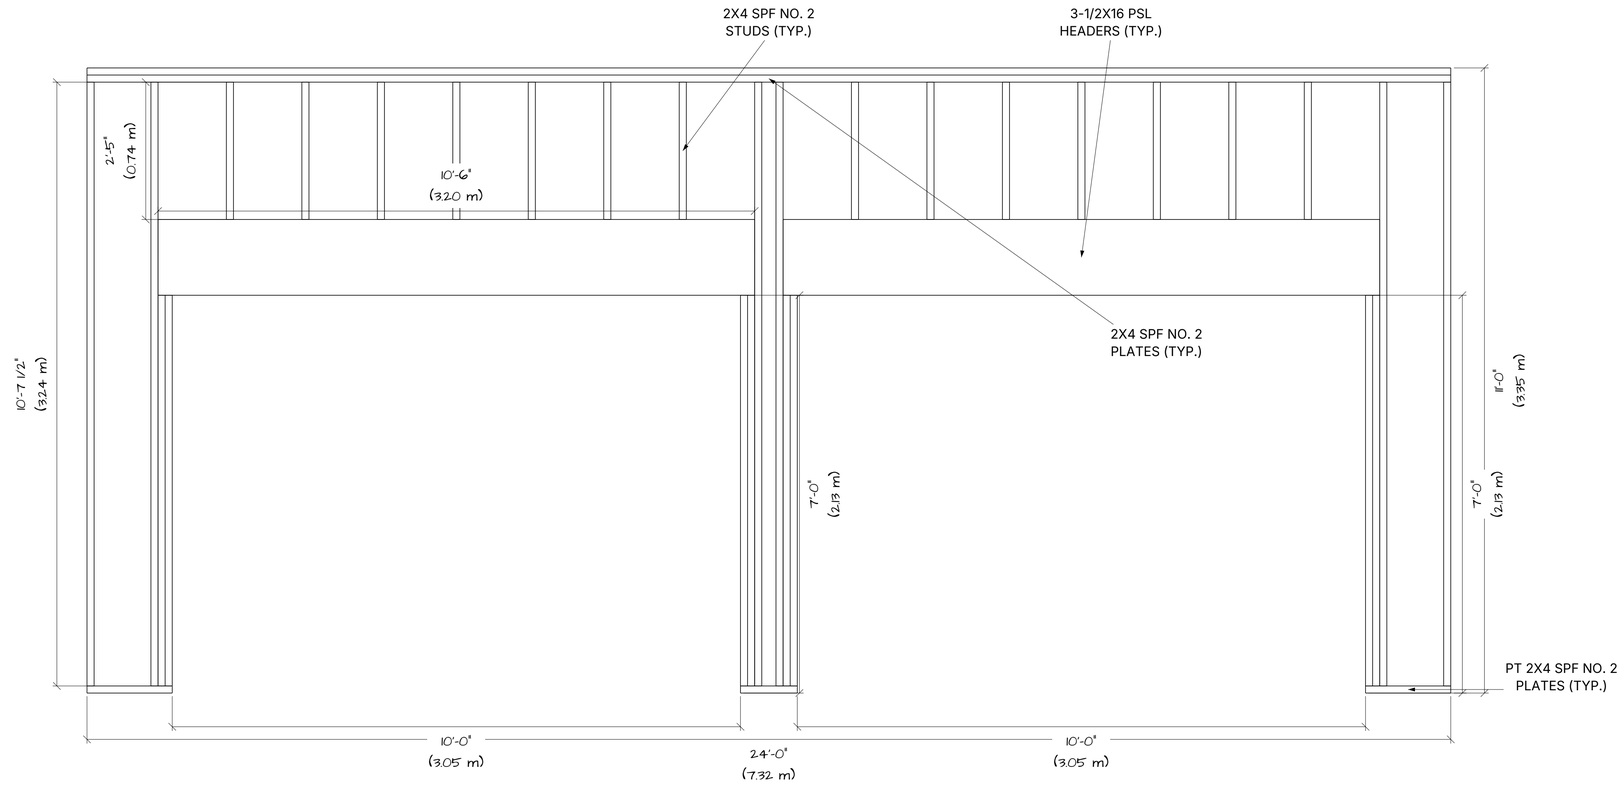

myhomecat.com

FRONT WALL
FRAMING

SCALE: 3/4" = 1'-0"

S-201

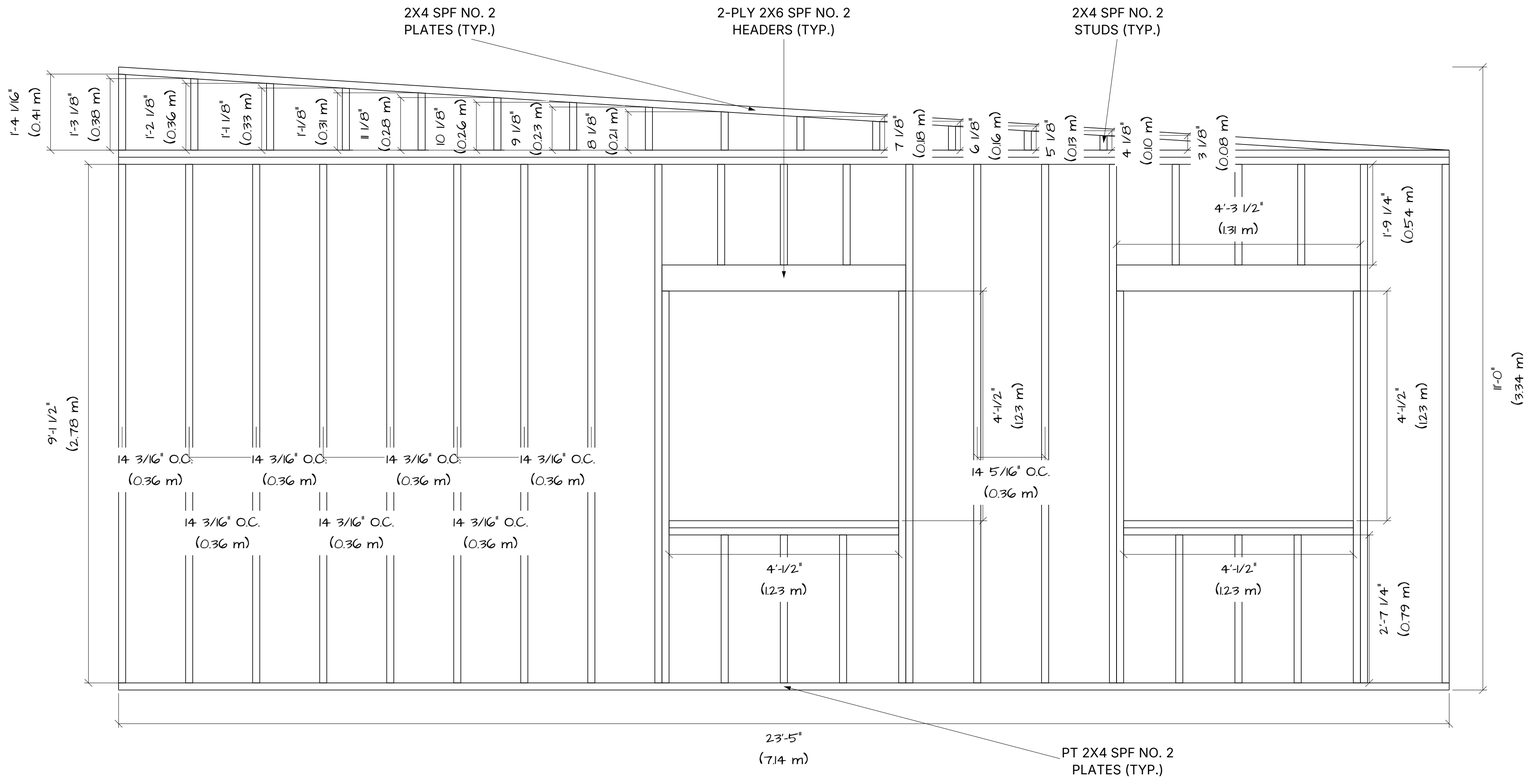

myhomecat.com

RIGHT WALL
FRAMING

SCALE: 3/4" = 1'-0"

S-202

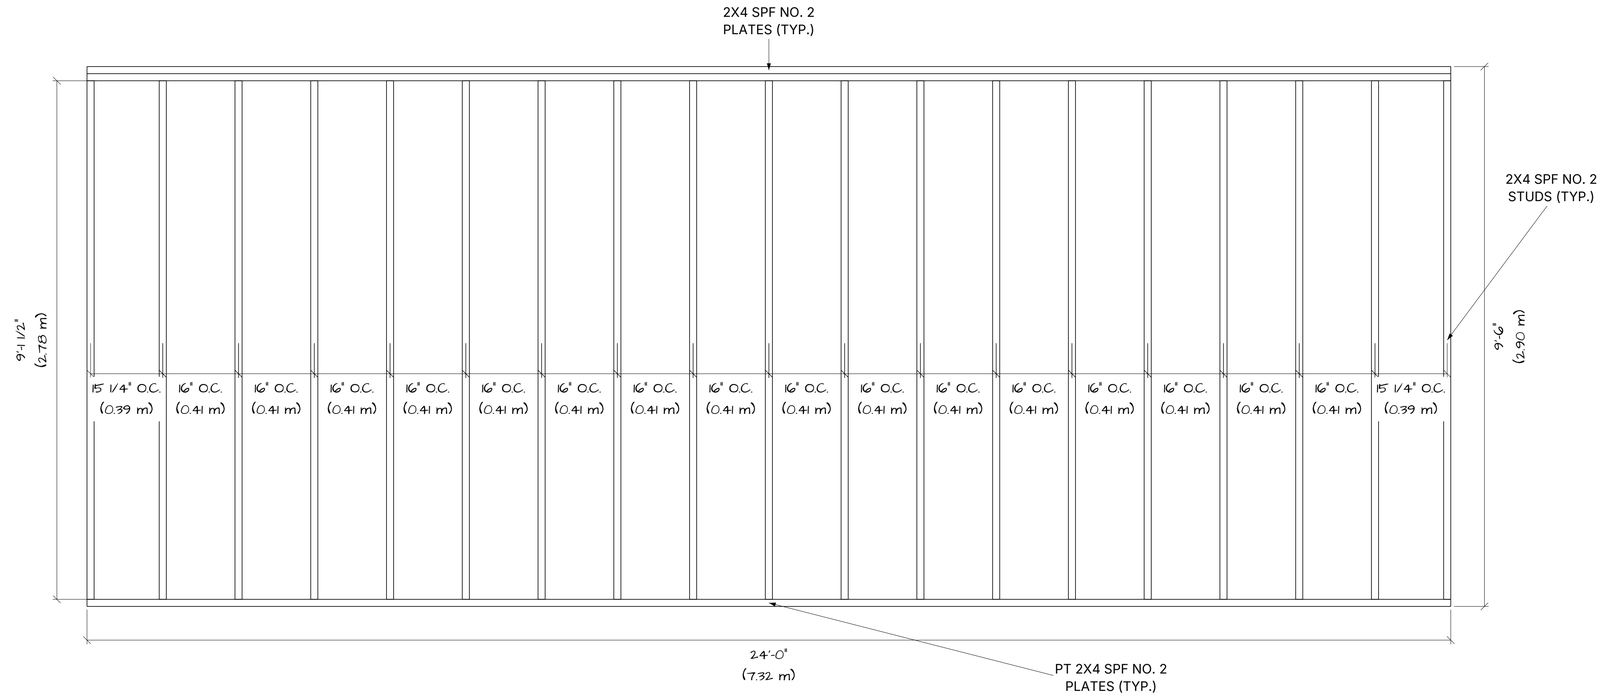

myhomecat.com

REAR WALL FRAMING

SCALE: 3/4" = 1'-0"

S-203

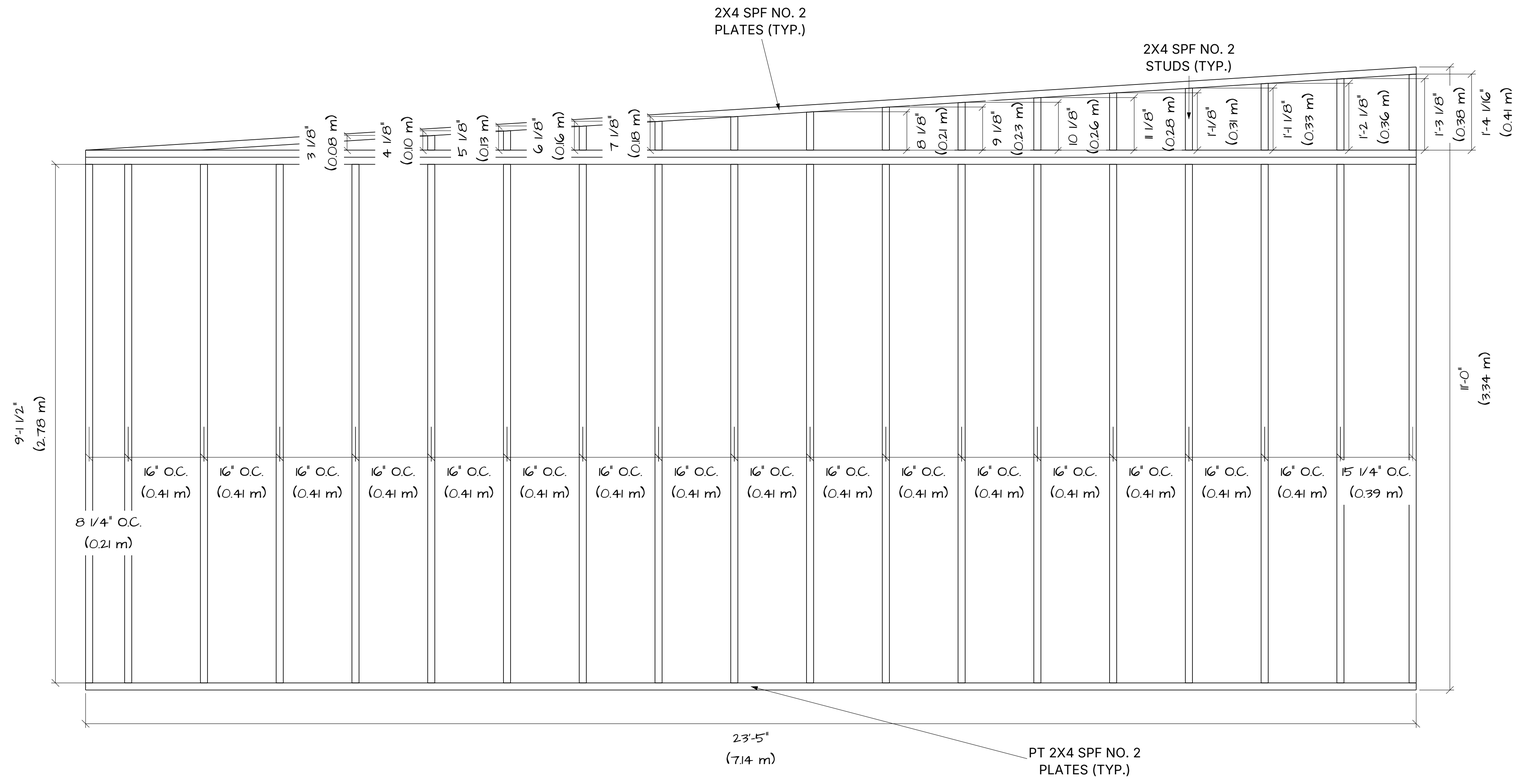

myhomecat.com

LEFT WALL FRAMING

SCALE: 3/4" = 1'-0"

S-204

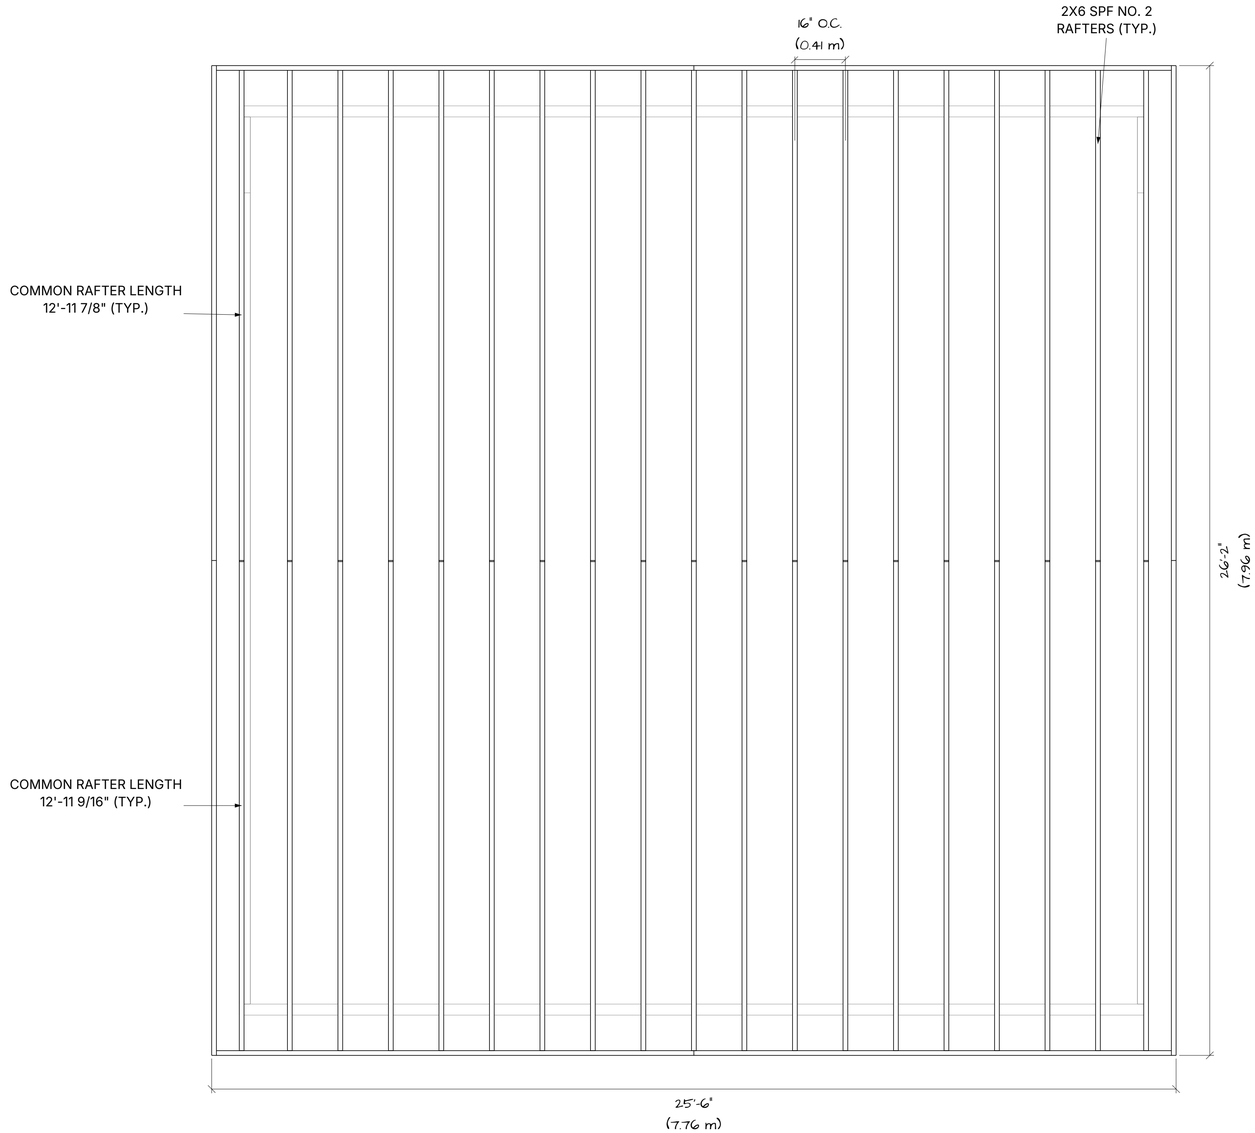

myhomecat.com

ROOF
FRAMING PLAN

SCALE: 1/2" = 1'-0"

S-301