
SHEET INDEX

ID	NAME
A-000	COVER
G-001	MATERIALS
G-002	MATERIALS - CONTINUED
A-101	GROUND LEVEL FLOOR PLAN
A-001	SITE PLAN
A-201	FRONT ELEVATION
A-202	REAR ELEVATION
A-203	LEFT ELEVATION
A-204	RIGHT ELEVATION
S-201	FRONT WALL FRAMING
S-202	RIGHT WALL FRAMING
S-203	REAR WALL FRAMING
S-204	LEFT WALL FRAMING
S-301	ROOF FRAMING PLAN

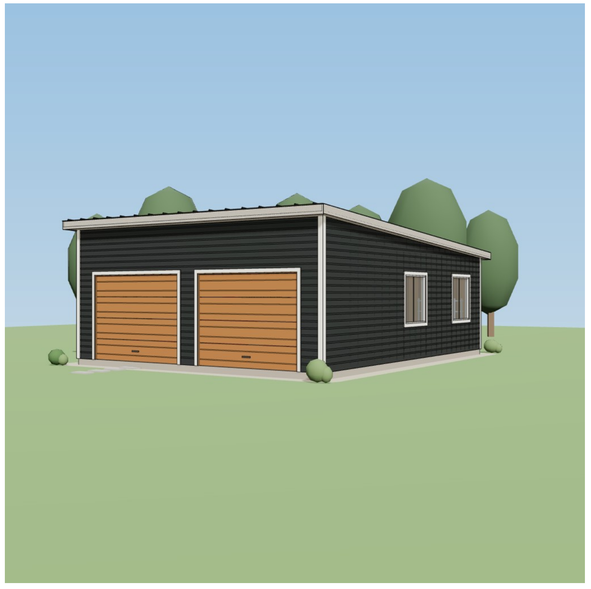

GENERAL NOTES

1. STRUCTURAL LUMBER

ALL FRAMING — SPF NO. 2
MEMBER SIZES PER STRUCTURAL PLANS

2. ENGINEERING REVIEW REQUIRED

Concrete foundation details requires engineering and is not included in this saved package.

myhomecat.com

COVER

SCALE: NTS

A-000

MATERIALS

Foundation & Footings

2 items | CA$3,957.48

30 kg 4000 PSI ready-to-use concrete mix; 0.5 cu. ft. yield Quikrete | Model 110167 | The Home Depot Canada Structural concrete mix	QUANTITY 578 bag	UNIT COST CA$5.31
Clear gravel 3/4 in	QUANTITY 18.8 cubic yard	UNIT COST CA$47.25

Framing & Sheathing

16 items | CA$3,360.75

H1Z ZMAX hurricane tie Simpson Strong-Tie | Model H1Z | Home Depot 18-gauge ZMAX galvanized steel	QUANTITY 38 each	UNIT COST CA$1.99
OSB sheathing 7/16 in x 4 x 8 ft	QUANTITY 61 sheet	UNIT COST CA$17.55
Plywood 1/2 in x 4 x 8 ft	QUANTITY 1 sheet	UNIT COST CA$29.70
2x4 x 24 ft PT SPF NO. 2	QUANTITY 1 piece	UNIT COST CA$24.30
2x4 x 30 ft PT SPF NO. 2	QUANTITY 2 pieces	UNIT COST CA$30.38
2x4 x 8 ft PT SPF NO. 2	QUANTITY 1 piece	UNIT COST CA$8.10
2x12 x 10 ft SPF NO. 2	QUANTITY 4 pieces	UNIT COST CA$33.75
2x4 x 10 ft SPF NO. 2	QUANTITY 64 pieces	UNIT COST CA$6.75
2x4 x 12 ft SPF NO. 2	QUANTITY 6 pieces	UNIT COST CA$8.10
2x4 x 24 ft SPF NO. 2	QUANTITY 4 pieces	UNIT COST CA$16.20
2x4 x 30 ft SPF NO. 2	QUANTITY 6 pieces	UNIT COST CA$20.25
2x4 x 8 ft SPF NO. 2	QUANTITY 25 pieces	UNIT COST CA$5.40
2x6 x 14 ft SPF NO. 2	QUANTITY 4 pieces	UNIT COST CA$16.07
2x6 x 20 ft SPF NO. 2	QUANTITY 42 pieces	UNIT COST CA$22.95
2x6 x 8 ft SPF NO. 2	QUANTITY 4 pieces	UNIT COST CA$9.18
Strong-Drive SD connector screws Simpson Strong-Tie | Model SD9112R100 | Home Depot Canada #9 x 1-1/2 in., mechanically galvanized, 100-pack	QUANTITY 4 100-pack	UNIT COST CA$22.48

myhomecat.com

MATERIALS

SCALE: NTS

G-001

MATERIALS

Structural Fasteners

1 item | CA$112.56

Concrete wedge anchor for wood sill plate
Red Head | Model 11021C | Home Depot Canada
1/2 in. x 5-1/2 in. hot-dipped galvanized wedge anchors, 10-pack

QUANTITY: 2 pack
UNIT COST: CA$56.28

Water & Weather Protection

1 item | CA$302.40

House wrap / water-resistive barrier (WRB)
DuPont | Model D15540826 | The Home Depot
DuPont Tyvek HomeWrap; 9 x 150 ft roll; ASTM E2556 Type II, ICC-ES ESR-2375 (Style 1055B)

QUANTITY: 1 roll
UNIT COST: CA$302.40

Exterior Finishes

3 items | CA$2,426.08

Fiber-cement lap siding
James Hardie | Model 255-JHCOLLECTION | The Home Depot Canada
7.25 in x 12 ft

QUANTITY: 161 board
UNIT COST: CA$11.48

Fiber-cement trim
James Hardie | Model 255-JHCOLLECTION | The Home Depot Canada
5/4x4 x 12 ft

QUANTITY: 16 board
UNIT COST: CA$27.00

Wall base flashing
ABTCO | Model VTVBF01 | The Home Depot Canada
10 ft

QUANTITY: 9 pieces
UNIT COST: CA$16.20

Roofing

5 items | CA$3,816.24

Metal fascia
Peak Gutters | Model 4842 | The Home Depot Canada
12 ft

QUANTITY: 10 pieces
UNIT COST: CA$24.30

Metal roof trim
Westman Steel | Model 8262578 | The Home Depot Canada
10 ft

QUANTITY: 12 pieces
UNIT COST: CA$16.20

Metal roofing
Westman Steel | Model 2902628TR | The Home Depot Canada
Factory-finished panel

QUANTITY: 903 square foot
UNIT COST: CA$3.38

Roof F-channel
ABTCO | Model VTFCH1201 | The Home Depot Canada
12 ft

QUANTITY: 10 pieces
UNIT COST: CA$10.80

Vented soffit
ABTCO | Model VEV1601 | The Home Depot Canada
12 in x 12 ft

QUANTITY: 9 panel
UNIT COST: CA$24.30

Openings

2 items | CA$3,007.80

Fixed window
The Home Depot Canada
48 x 48 in

QUANTITY: 2 each
UNIT COST: CA$315.90

Garage door
Clopay | Model A632472 | The Home Depot Canada
108 x 84 in

QUANTITY: 2 each
UNIT COST: CA$1,188.00


PRICED TOTAL CA$16,983.31

myhomecat.com

MATERIALS - CONTINUED

SCALE: NTS

G-002

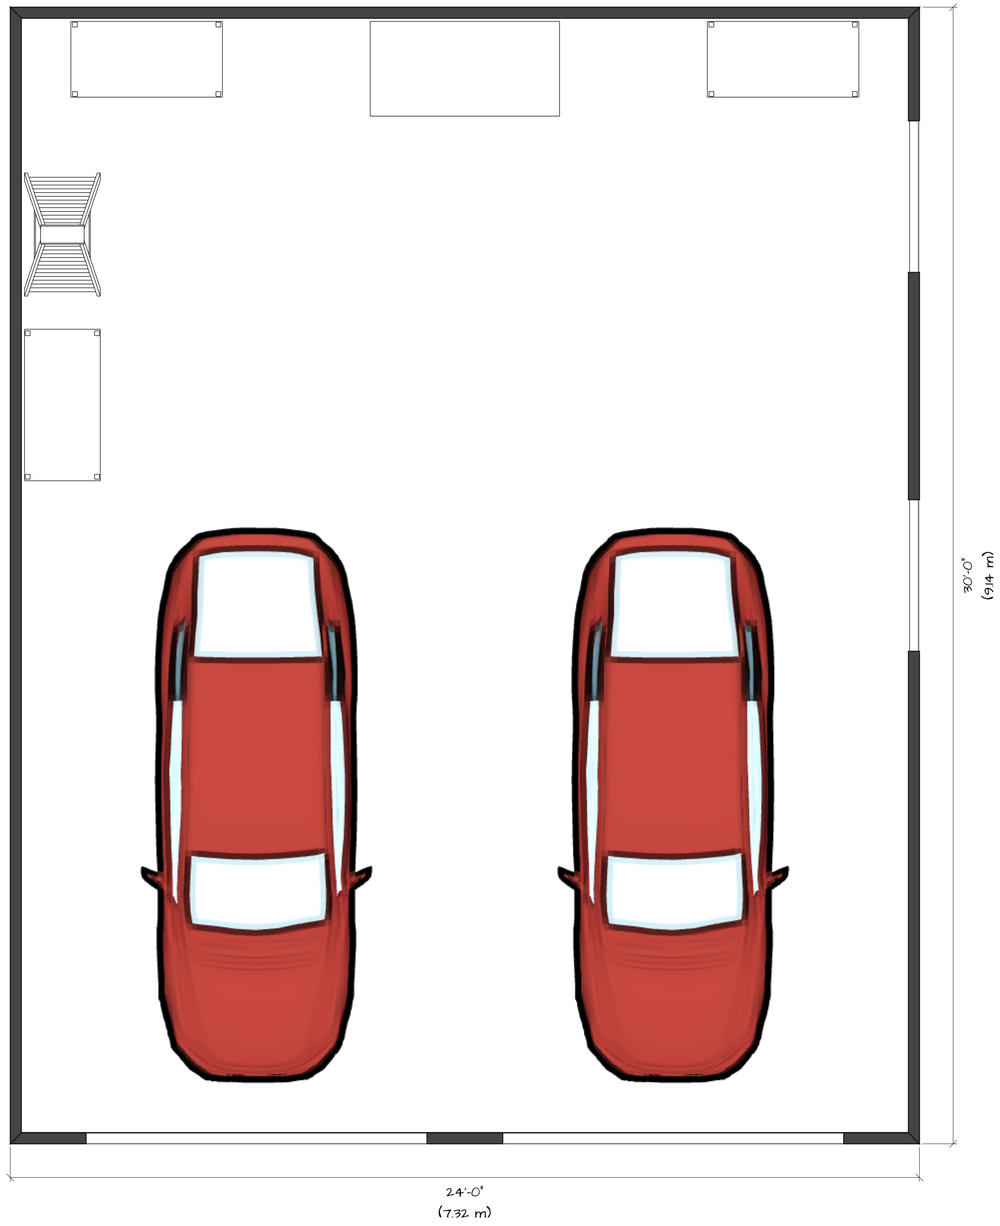


myhomecat.com

GROUND LEVEL
FLOOR PLAN

SCALE: 1/2" = 1'-0"

A-101

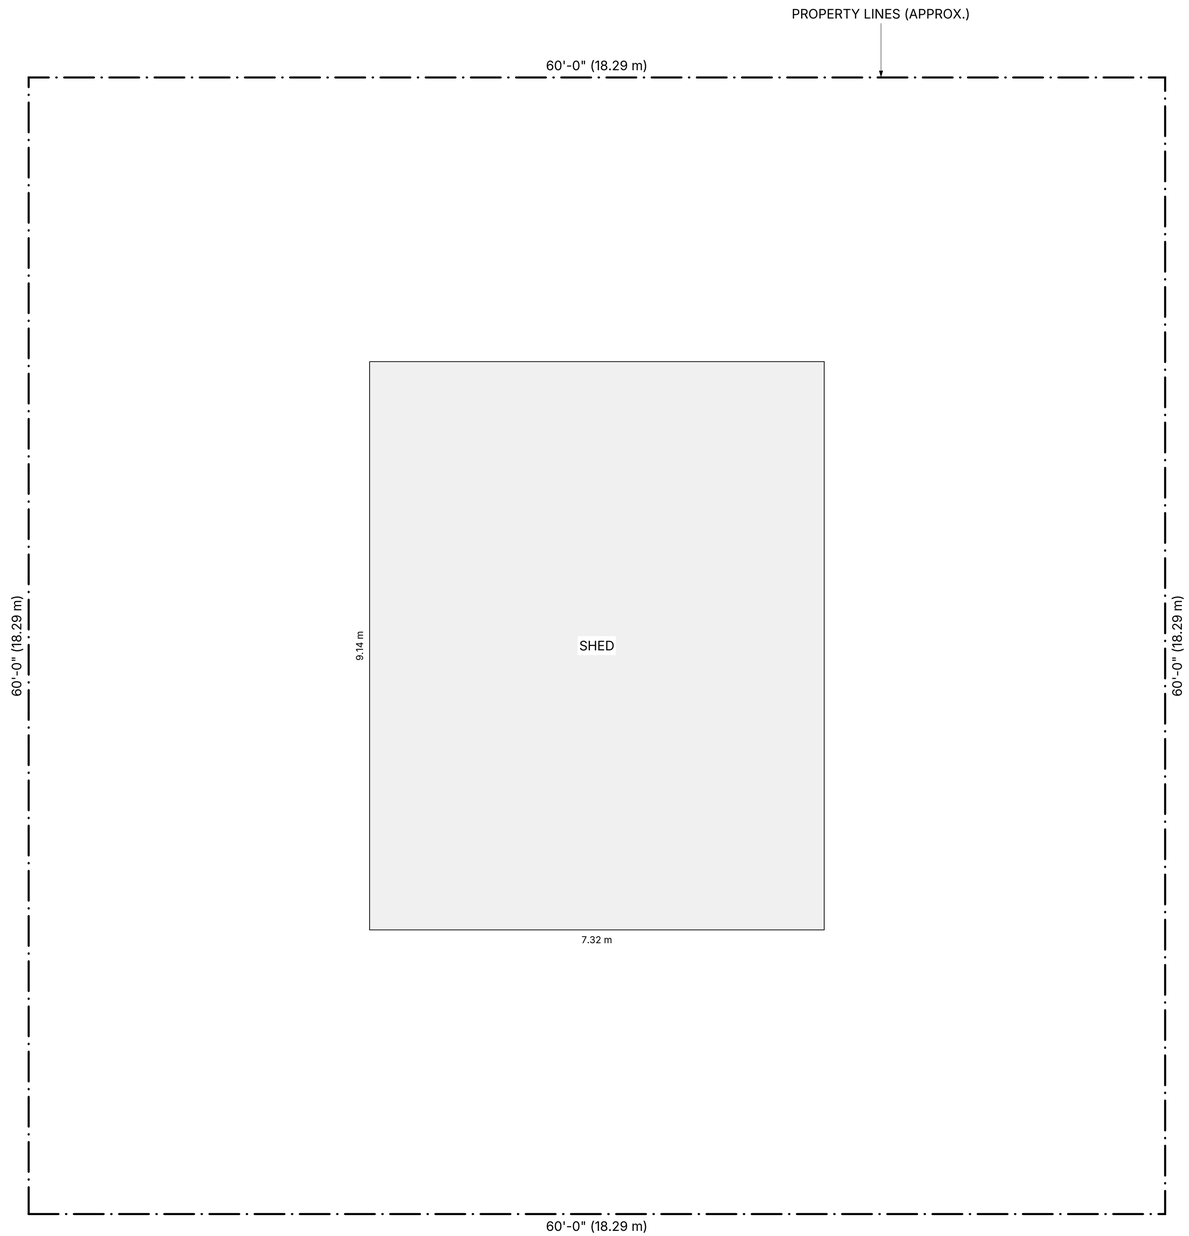

SITE STATISTICS

	m²	ft²
Lot area	**334.45**	**3,600.00**

COVERAGE


	m²	ft²
Existing Shed	67.52	726.77
Total coverage (20.2%)	**67.52**	**726.77**

myhomecat.com

SITE PLAN

SCALE: 1/4" = 1'-0"

A-001

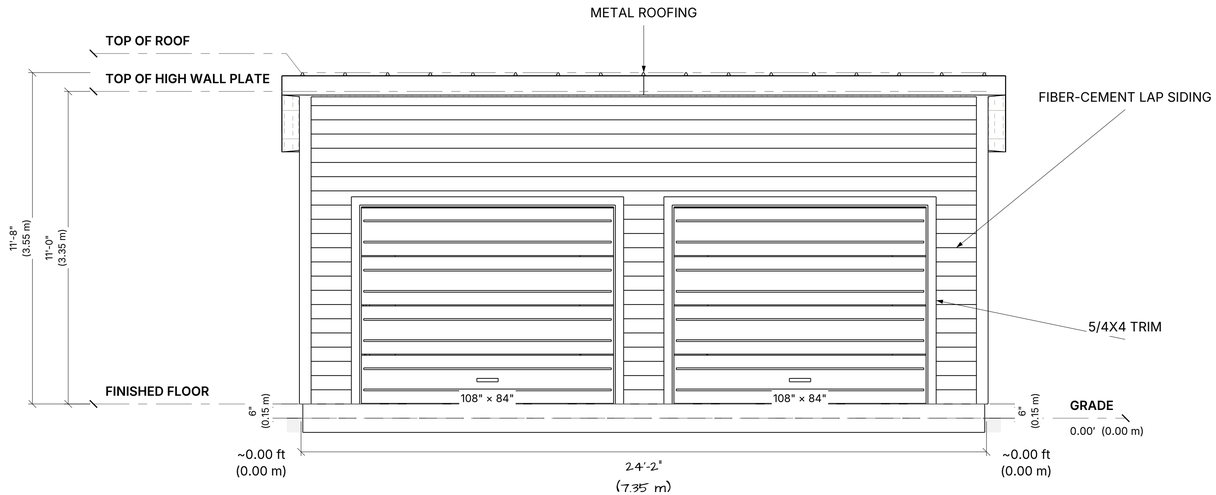


myhomecat.com

FRONT ELEVATION

SCALE: 3/8" = 1'-0"

A-201

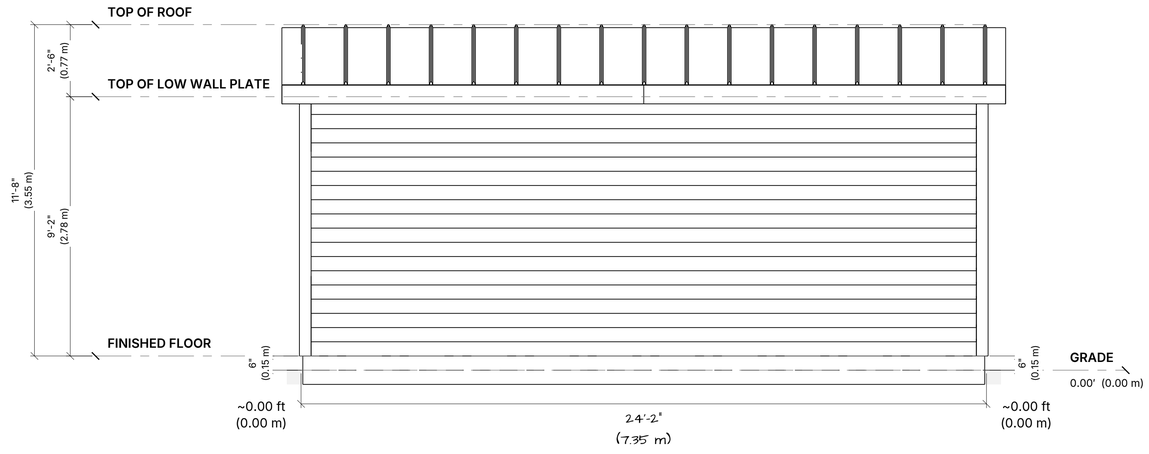


myhomecat.com

REAR ELEVATION

SCALE: 3/8" = 1'-0"

A-202

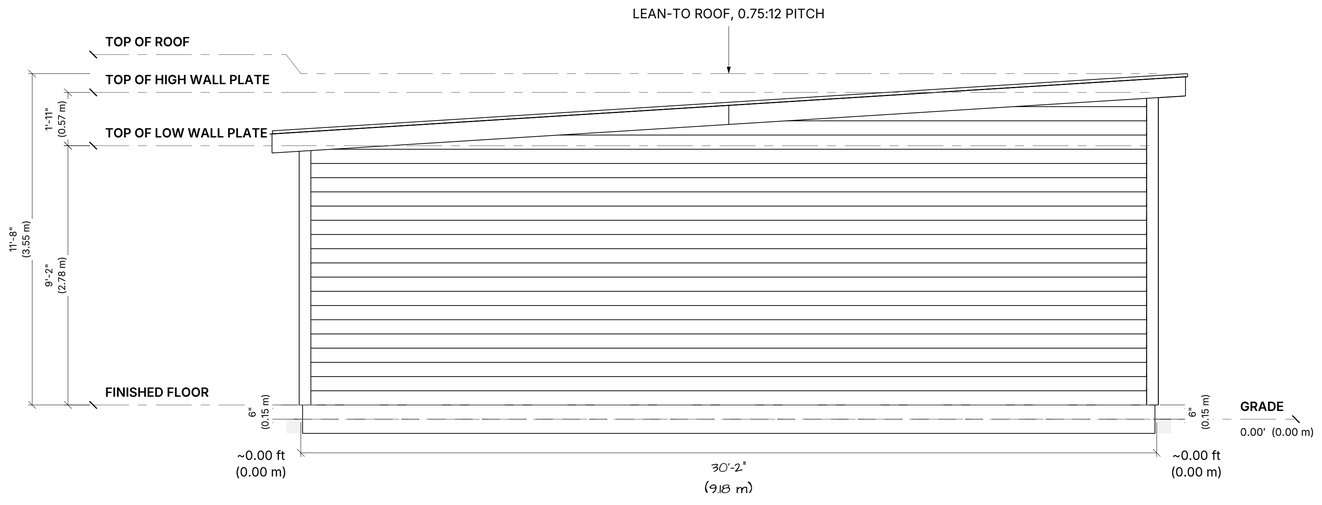


myhomecat.com

LEFT ELEVATION

SCALE: 3/8" = 1'-0"

A-203

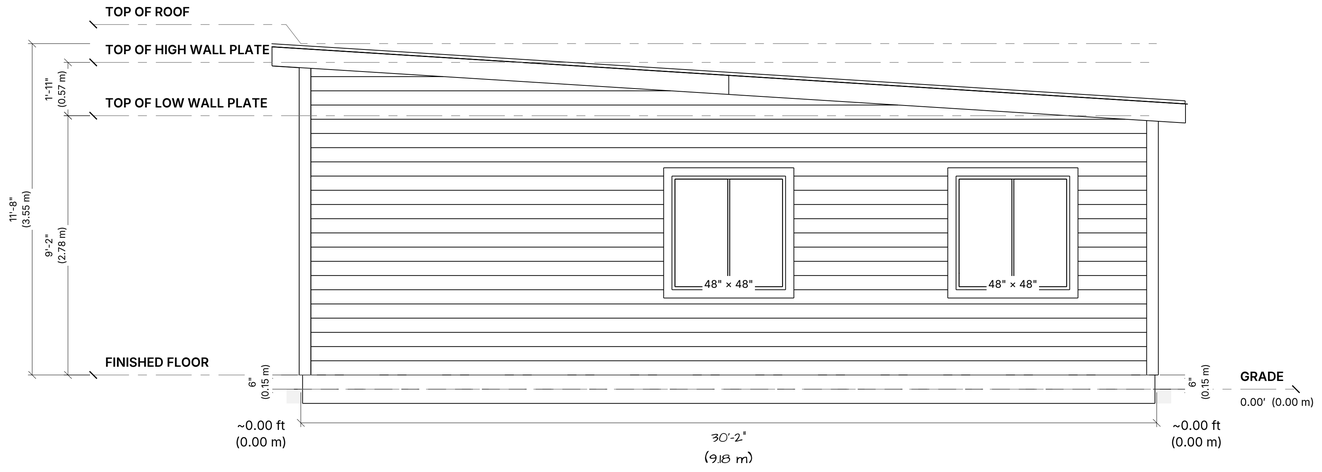


myhomecat.com

RIGHT ELEVATION

SCALE: 3/8" = 1'-0"

A-204

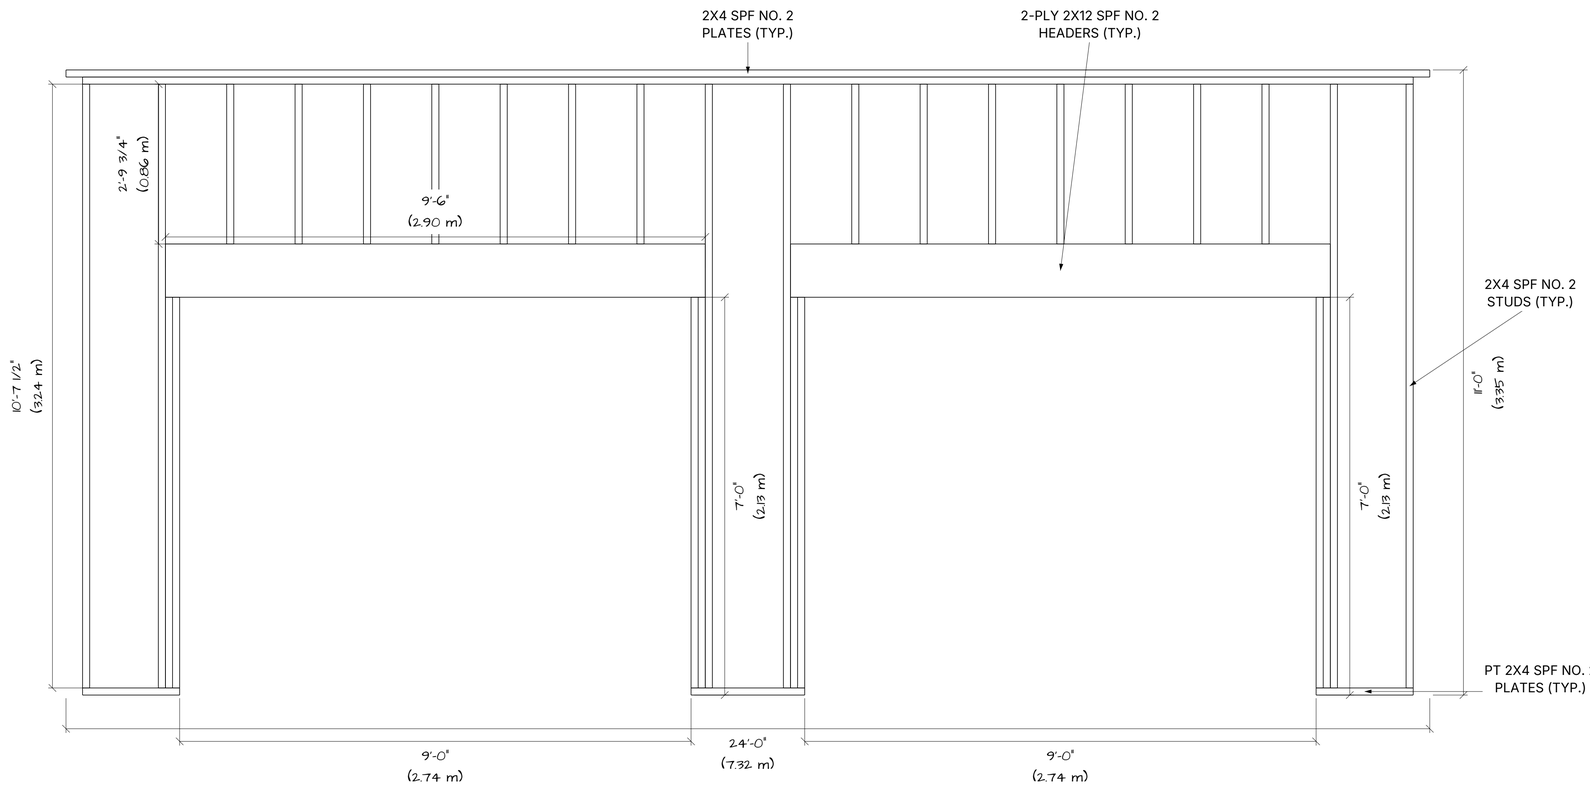


myhomecat.com

FRONT WALL
FRAMING

SCALE: 3/4" = 1'-0"

S-201

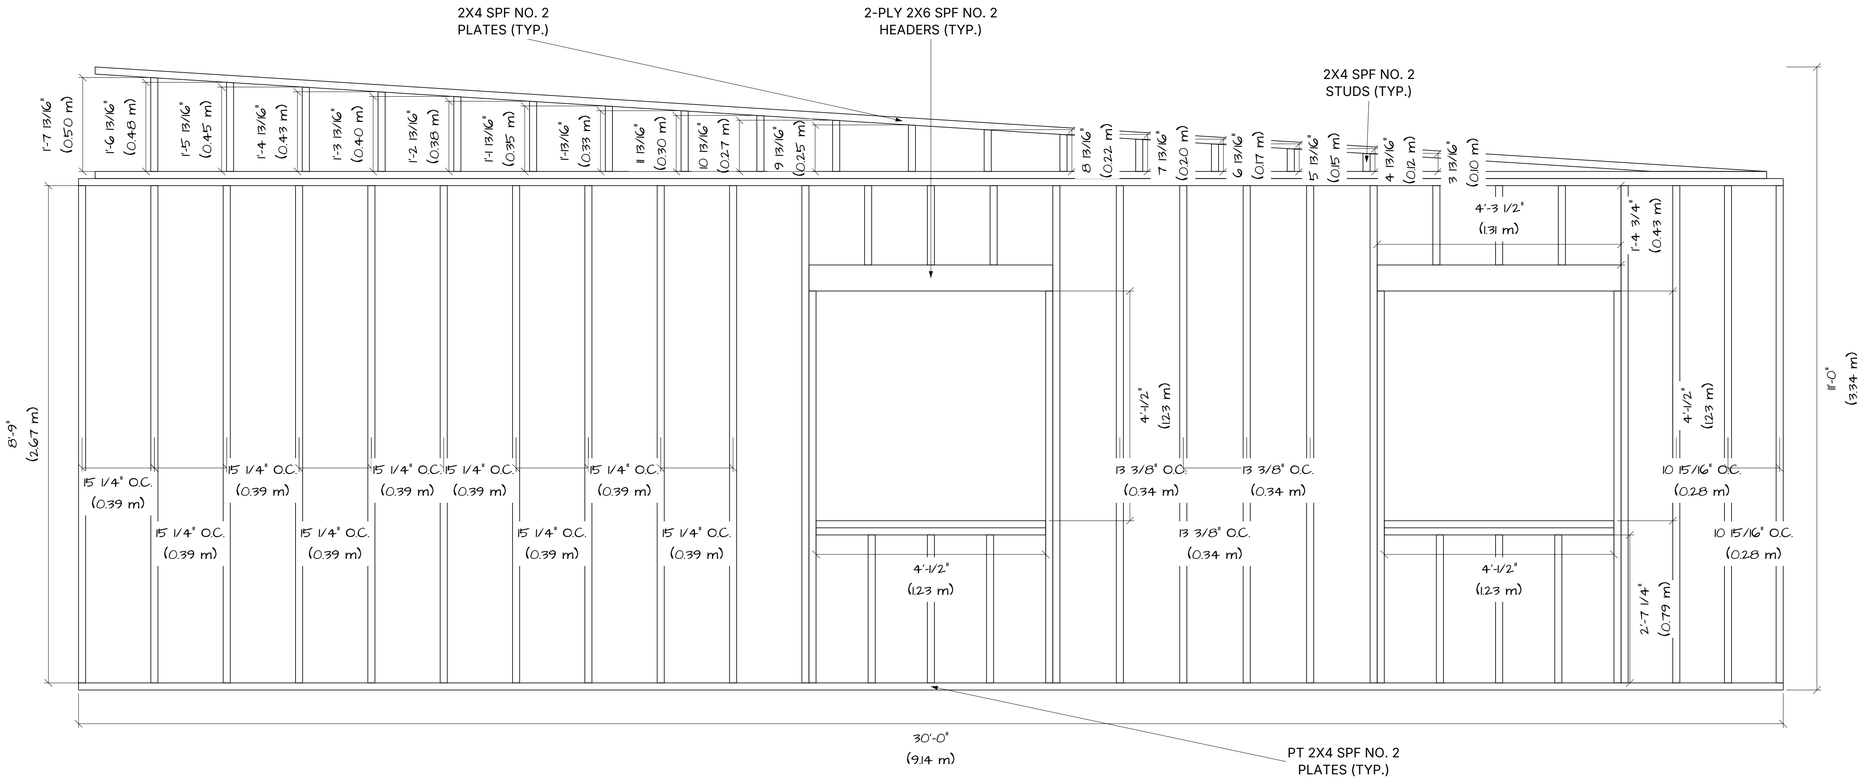


myhomecat.com

RIGHT WALL FRAMING

SCALE: 3/4" = 1'-0"

S-202

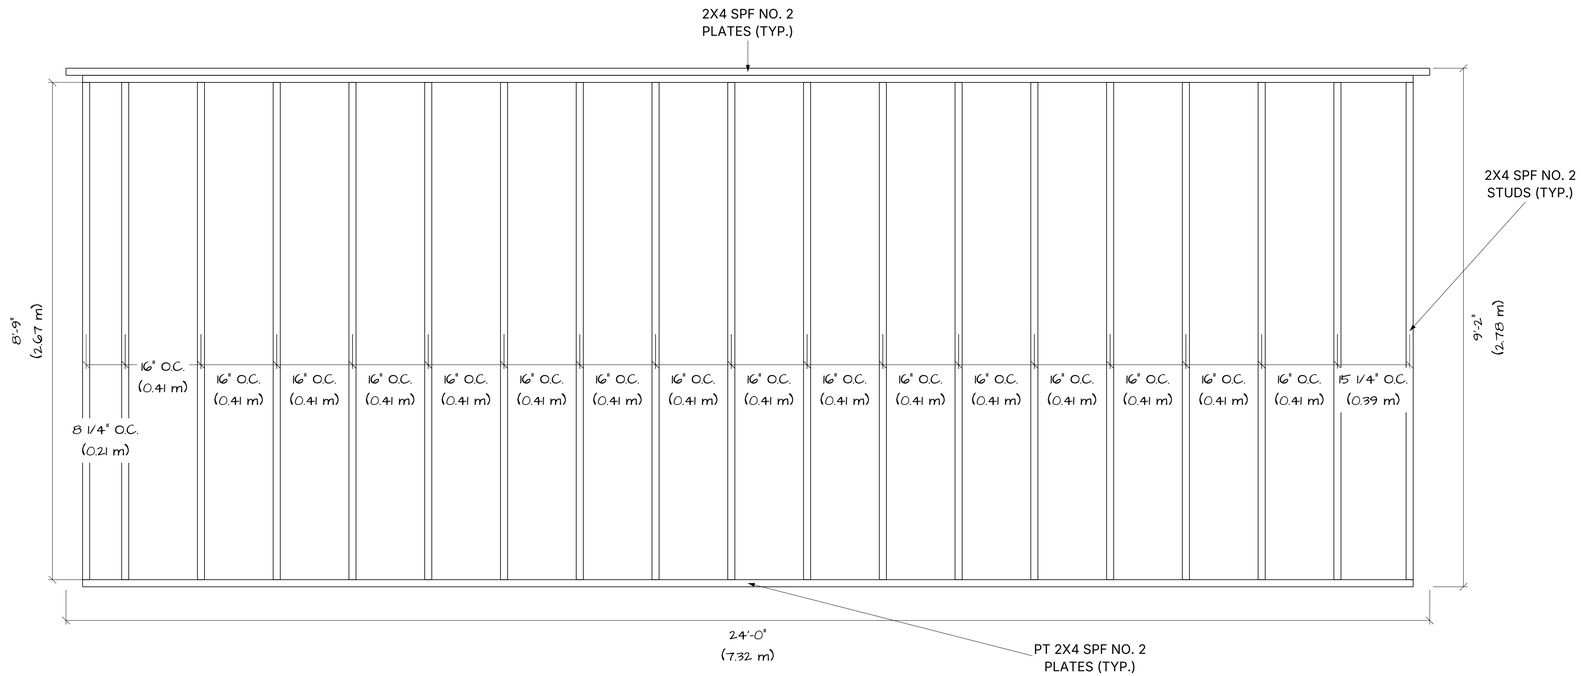


myhomecat.com

REAR WALL FRAMING

SCALE: 3/4" = 1'-0"

S-203

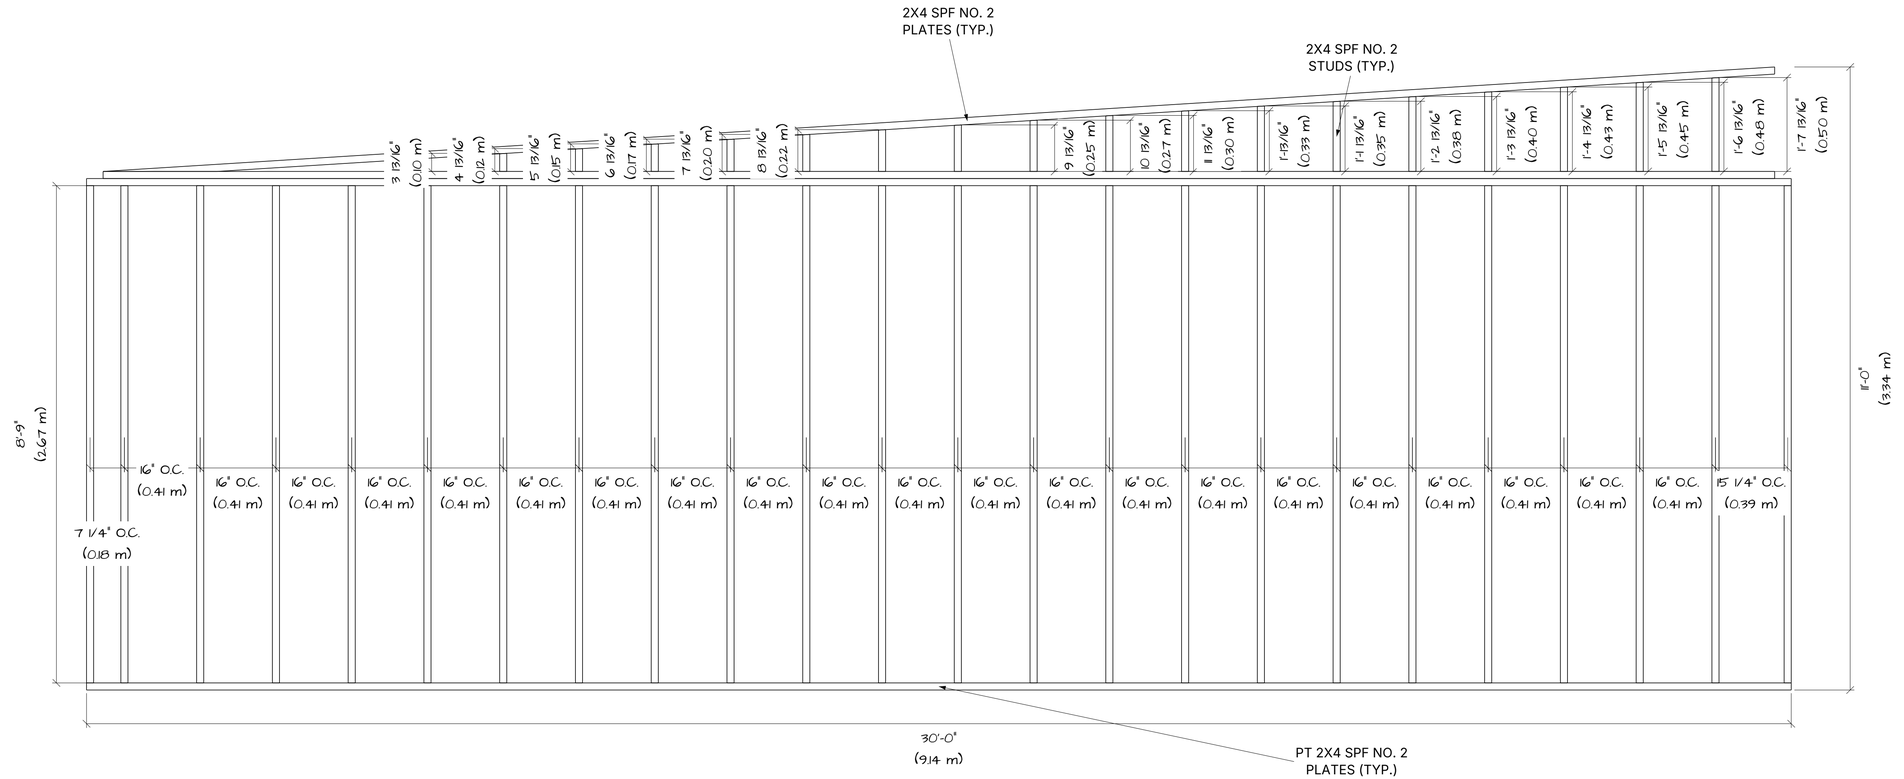


myhomecat.com

LEFT WALL FRAMING

SCALE: 3/4" = 1'-0"

S-204

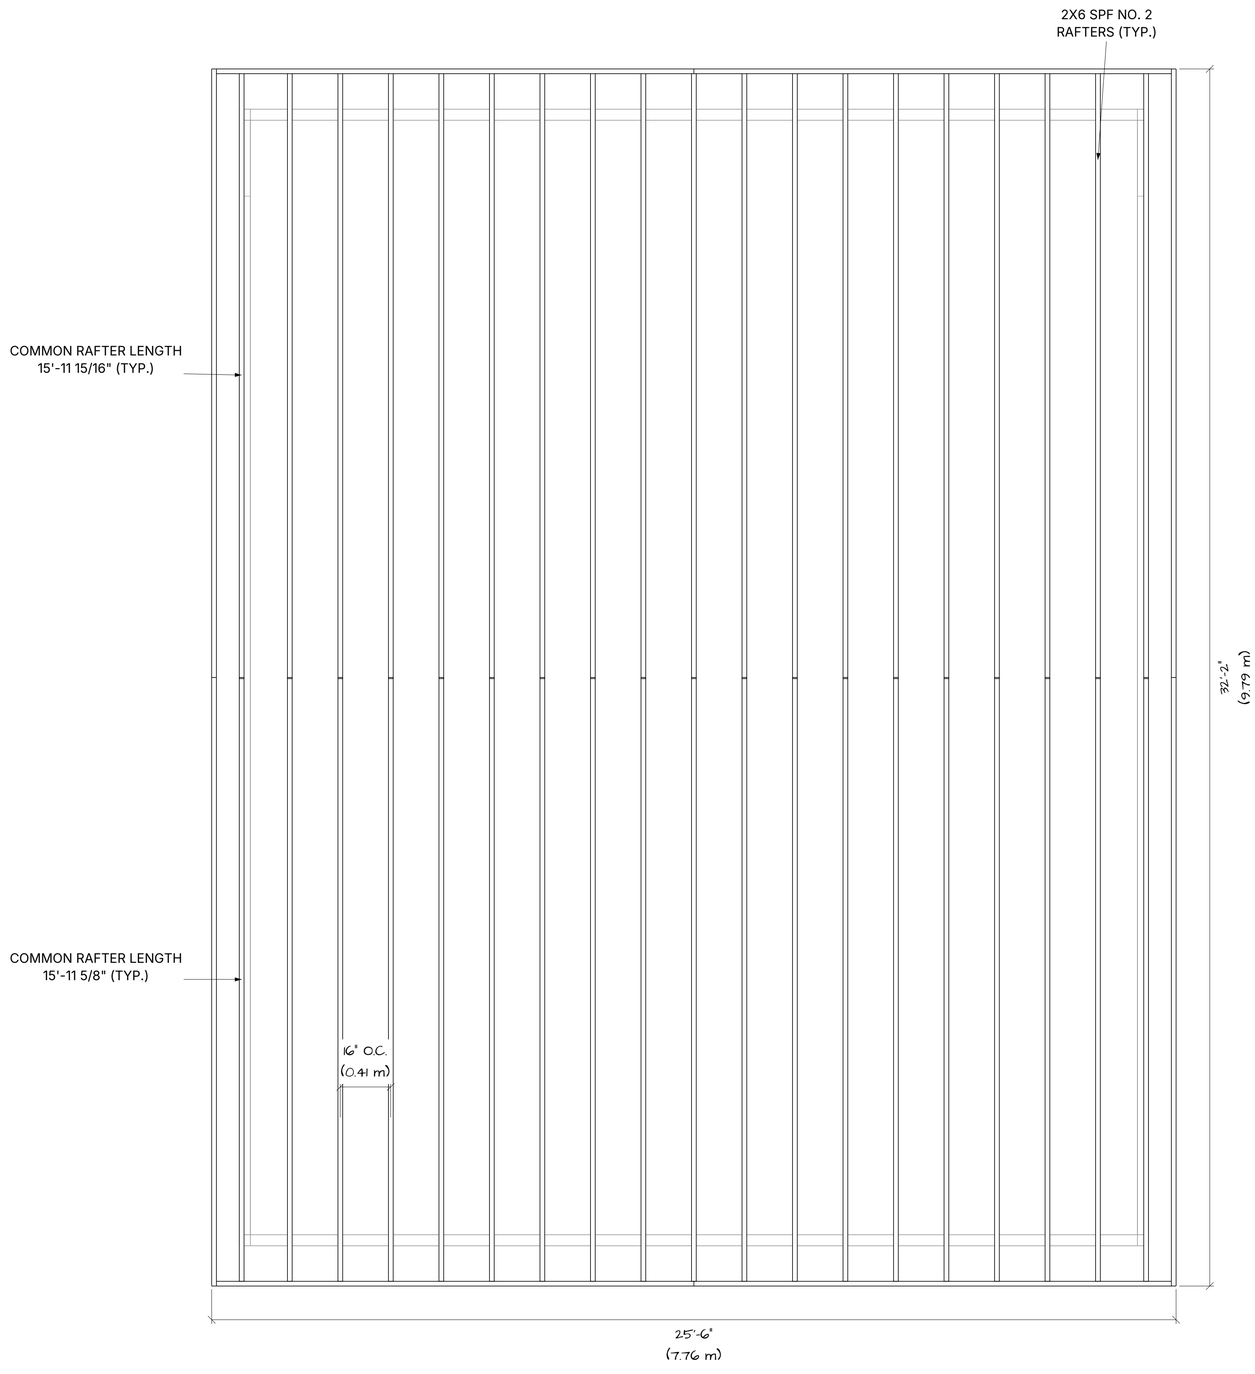

myhomecat.com

ROOF
FRAMING PLAN

SCALE: 1/2" = 1'-0"

S-301