SHEET INDEX

ID	NAME
A-000	COVER
G-001	MATERIALS
G-002	MATERIALS - CONTINUED
A-101	GROUND LEVEL FLOOR PLAN
A-001	SITE PLAN
A-201	FRONT ELEVATION
A-202	REAR ELEVATION
A-203	LEFT ELEVATION
A-204	RIGHT ELEVATION
S-101	SECTION SLAB FOUNDATION DETAIL
S-201	FRONT WALL FRAMING
S-202	RIGHT WALL FRAMING
S-203	REAR WALL FRAMING
S-204	LEFT WALL FRAMING
S-301	ROOF FRAMING PLAN



GENERAL NOTES

1. STRUCTURAL LUMBER

ALL FRAMING — SPF NO. 2
MEMBER SIZES PER STRUCTURAL PLANS

myhomecat.com

COVER

SCALE: NTS

A-000

MATERIALS

Foundation & Footings

2 items | CA$1,079.28

30 kg 4000 PSI ready-to-use concrete mix; 0.5 cu. ft. yield Quikrete | Model 110167 | The Home Depot Canada Structural concrete mix		QUANTITY 173 bag	UNIT COST CA$5.31
Clear gravel 3/4 in		QUANTITY 3.4 cubic yard	UNIT COST CA$47.25

Framing & Sheathing

14 items | CA$1,345.33

H1Z ZMAX hurricane tie Simpson Strong-Tie | Model H1Z | Home Depot 18-gauge ZMAX galvanized steel		QUANTITY 18 each	UNIT COST CA$1.99
OSB sheathing 7/16 in x 4 x 8 ft		QUANTITY 22 sheet	UNIT COST CA$17.55
Plywood 1/2 in x 4 x 8 ft		QUANTITY 1 sheet	UNIT COST CA$29.70
2x4 x 10 ft PT SPF NO. 2		QUANTITY 1 piece	UNIT COST CA$10.13
2x4 x 16 ft PT SPF NO. 2		QUANTITY 2 pieces	UNIT COST CA$16.20
2x4 x 8 ft PT SPF NO. 2		QUANTITY 1 piece	UNIT COST CA$8.10
2x4 x 10 ft SPF NO. 2		QUANTITY 39 pieces	UNIT COST CA$6.75
2x4 x 16 ft SPF NO. 2		QUANTITY 6 pieces	UNIT COST CA$10.80
2x4 x 8 ft SPF NO. 2		QUANTITY 18 pieces	UNIT COST CA$5.40
2x6 x 12 ft SPF NO. 2		QUANTITY 2 pieces	UNIT COST CA$13.77
2x6 x 20 ft SPF NO. 2		QUANTITY 11 pieces	UNIT COST CA$22.95
2x6 x 8 ft SPF NO. 2		QUANTITY 4 pieces	UNIT COST CA$9.18
2x8 x 8 ft SPF NO. 2		QUANTITY 4 pieces	UNIT COST CA$14.04
Strong-Drive SD connector screws Simpson Strong-Tie | Model SD9112R100 | Home Depot Canada #9 x 1-1/2 in., mechanically galvanized, 100-pack		QUANTITY 2 100-pack	UNIT COST CA$22.48

Structural Fasteners

1 item | CA$112.56

Concrete wedge anchor for wood sill plate Red Head | Model 11021C | Home Depot Canada 1/2 in. x 5-1/2 in. hot-dipped galvanized wedge anchors, 10-pack		QUANTITY 2 pack	UNIT COST CA$56.28

myhomecat.com

MATERIALS

SCALE: NTS

G-001

MATERIALS

Water & Weather Protection

1 item | CA$302.40

House wrap / water-resistive barrier (WRB)
DuPont | Model D15540826 | The Home Depot
DuPont Tyvek HomeWrap; 9 x 150 ft roll; ASTM E2556 Type II, ICC-ES ESR-2375 (Style 1055B)

QUANTITY: 1 roll

UNIT COST: CA$302.40

Exterior Finishes

3 items | CA$1,235.60

Fiber-cement trim
James Hardie | Model 255-JHCOLLECTION | The Home Depot Canada
5/4x4 x 12 ft

QUANTITY: 13 board

UNIT COST: CA$27.00

Fiber-cement vertical siding
7.25 in x 12 ft

QUANTITY: 70 board

UNIT COST: CA$11.48

Wall base flashing
ABTCO | Model VTVBF01 | The Home Depot Canada
10 ft

QUANTITY: 5 pieces

UNIT COST: CA$16.20

Roofing

5 items | CA$1,171.60

Metal fascia
Peak Gutters | Model 4842 | The Home Depot Canada
12 ft

QUANTITY: 5 pieces

UNIT COST: CA$24.30

Metal roof trim
Westman Steel | Model 8262578 | The Home Depot Canada
10 ft

QUANTITY: 6 pieces

UNIT COST: CA$16.20

Metal roofing
Westman Steel | Model 2902628TR | The Home Depot Canada
Factory-finished panel

QUANTITY: 230 square foot

UNIT COST: CA$3.38

Roof F-channel
ABTCO | Model VTFCH1201 | The Home Depot Canada
12 ft

QUANTITY: 5 pieces

UNIT COST: CA$10.80

Vented soffit
ABTCO | Model VEV1601 | The Home Depot Canada
12 in x 12 ft

QUANTITY: 5 panel

UNIT COST: CA$24.30

Openings

3 items | CA$1,602.45

2-lite clerestory window
The Home Depot Canada
60 x 18 in

QUANTITY: 1 each

UNIT COST: CA$263.25

Awning window
JELD-WEN | Model JWC8500AW4824WHWNF | The Home Depot Canada
48 x 24 in

QUANTITY: 2 each

UNIT COST: CA$315.90

Roll-up door
The Home Depot Canada
72 x 72 in

QUANTITY: 1 each

UNIT COST: CA$707.40


PRICED TOTAL CA$6,849.22

myhomecat.com

MATERIALS - CONTINUED

SCALE: NTS

G-002

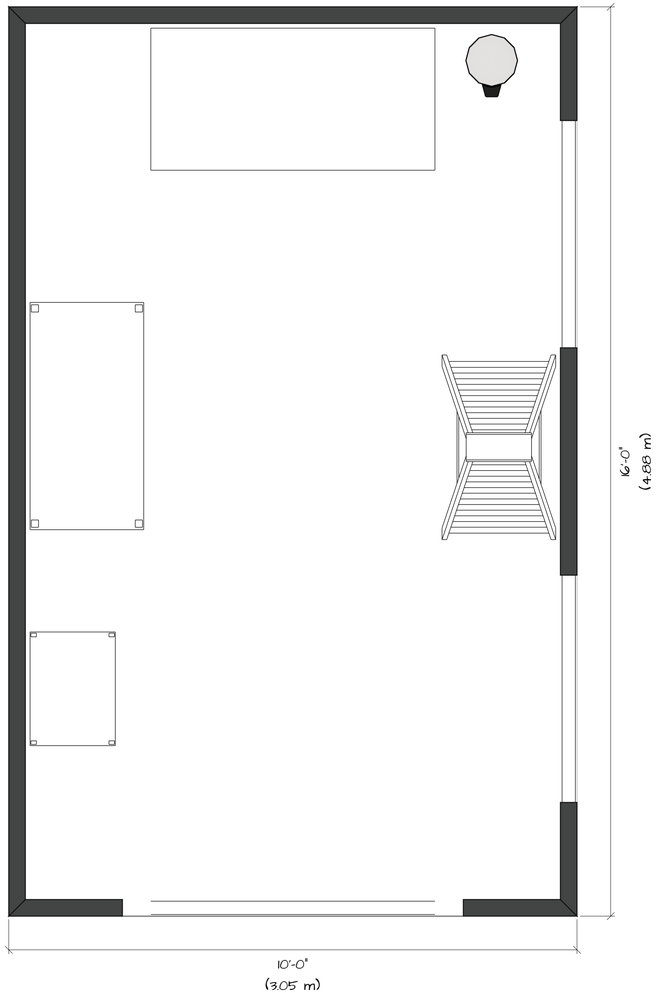


myhomecat.com

GROUND LEVEL
FLOOR PLAN

SCALE: 3/4" = 1'-0"

A-101

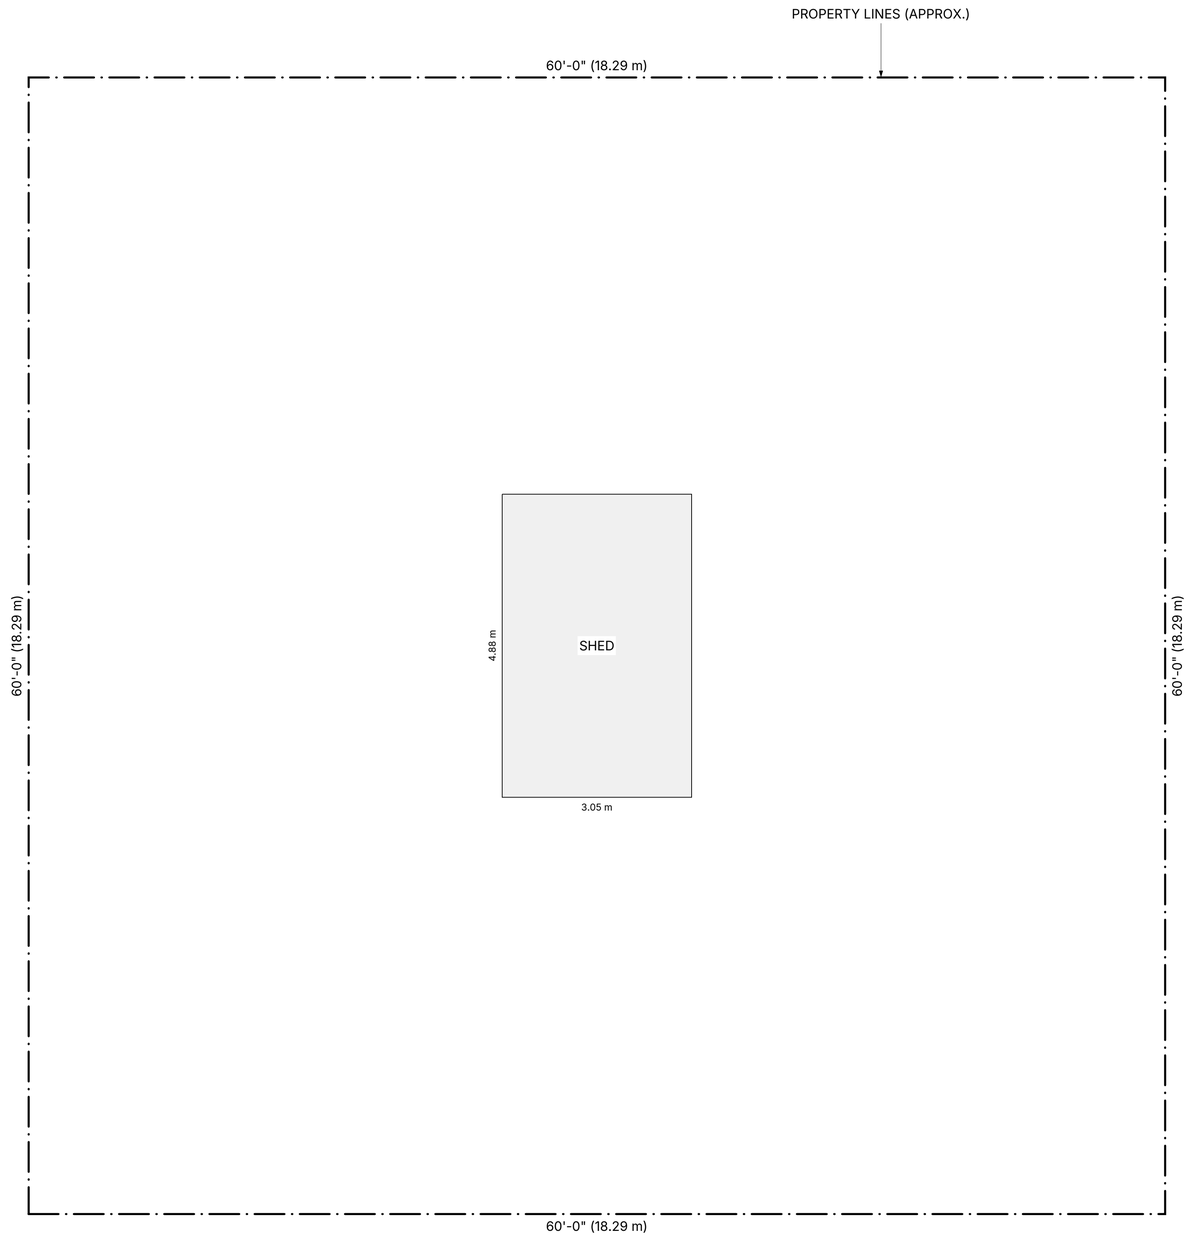

SITE STATISTICS

	m²	ft²
Lot area	**334.45**	**3,600.00**

COVERAGE


	m²	ft²
Existing Shed	15.17	163.27
Total coverage (4.5%)	**15.17**	**163.27**

myhomecat.com

SITE PLAN

SCALE: 1/4" = 1'-0"

A-001

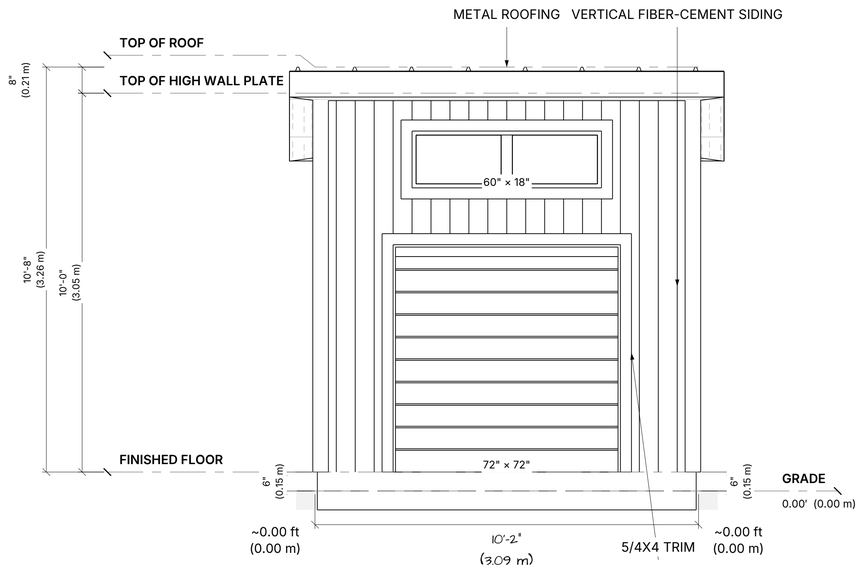


myhomecat.com

FRONT ELEVATION

SCALE: 1/2" = 1'-0"

A-201

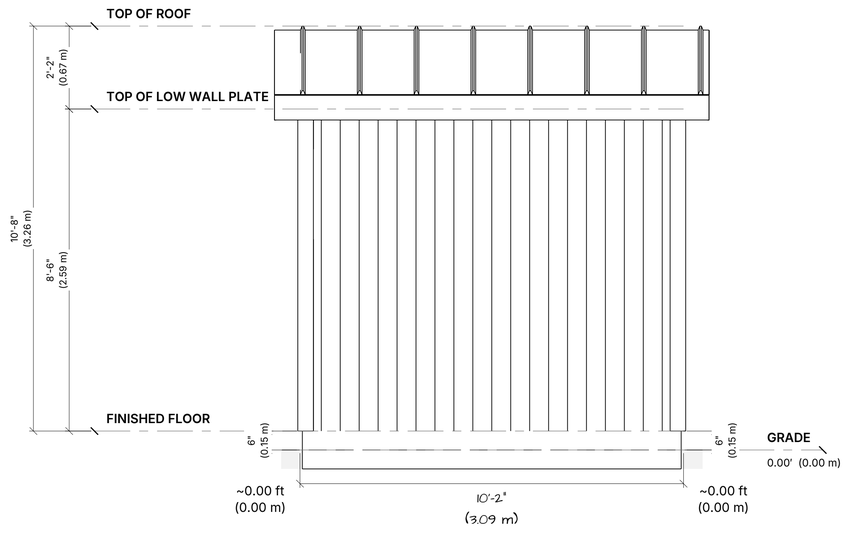


myhomecat.com

REAR ELEVATION

SCALE: 1/2" = 1'-0"

A-202

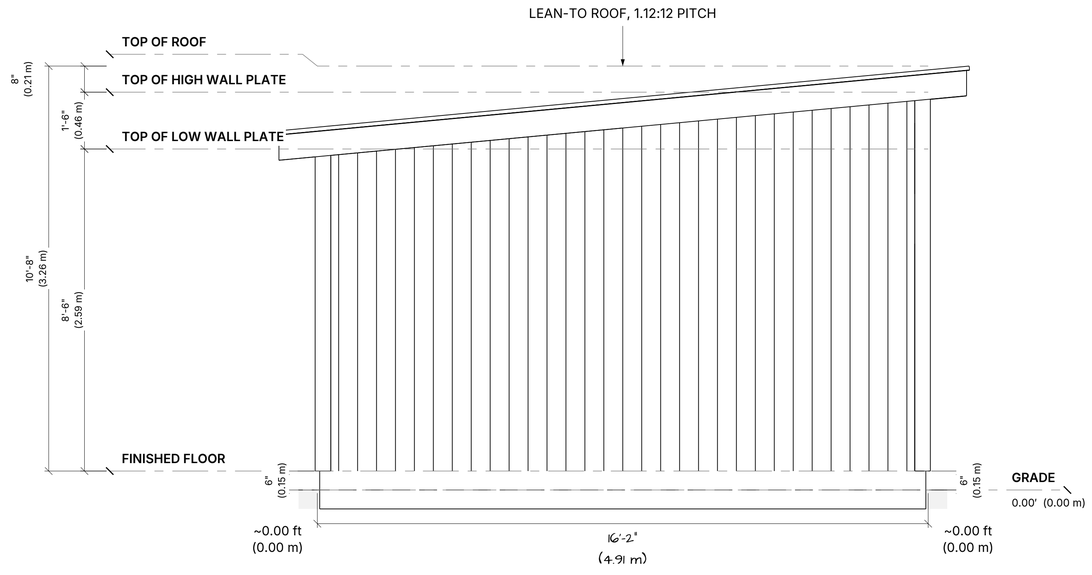


myhomecat.com

LEFT ELEVATION

SCALE: 1/2" = 1'-0"

A-203

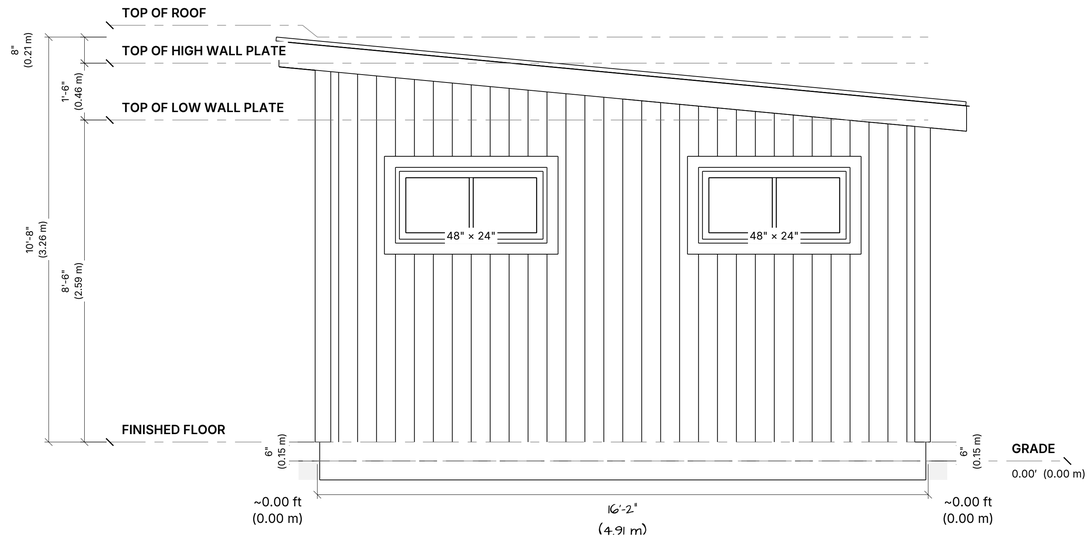


myhomecat.com

RIGHT ELEVATION

SCALE: 1/2" = 1'-0"

A-204

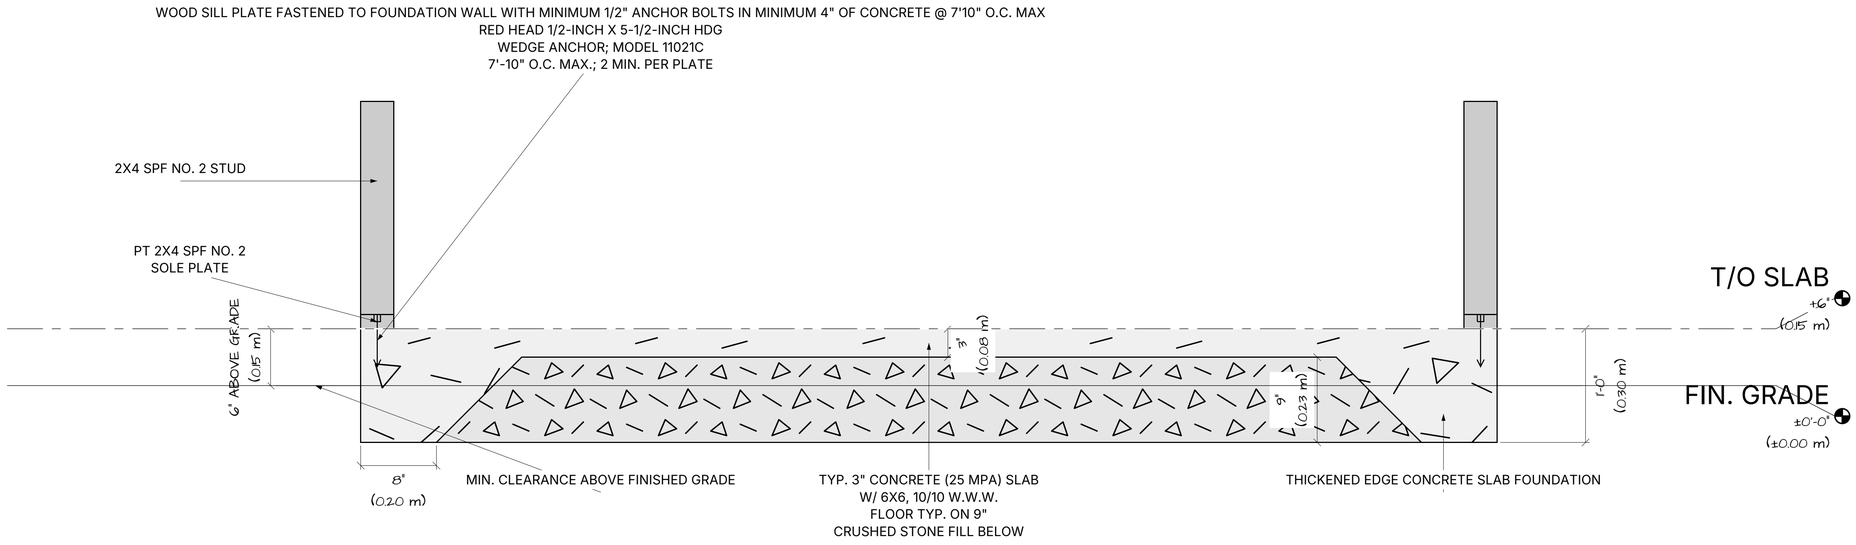


myhomecat.com

SECTION SLAB
FOUNDATION DETAIL

SCALE: 1 1/2" = 1'-0"

S-101

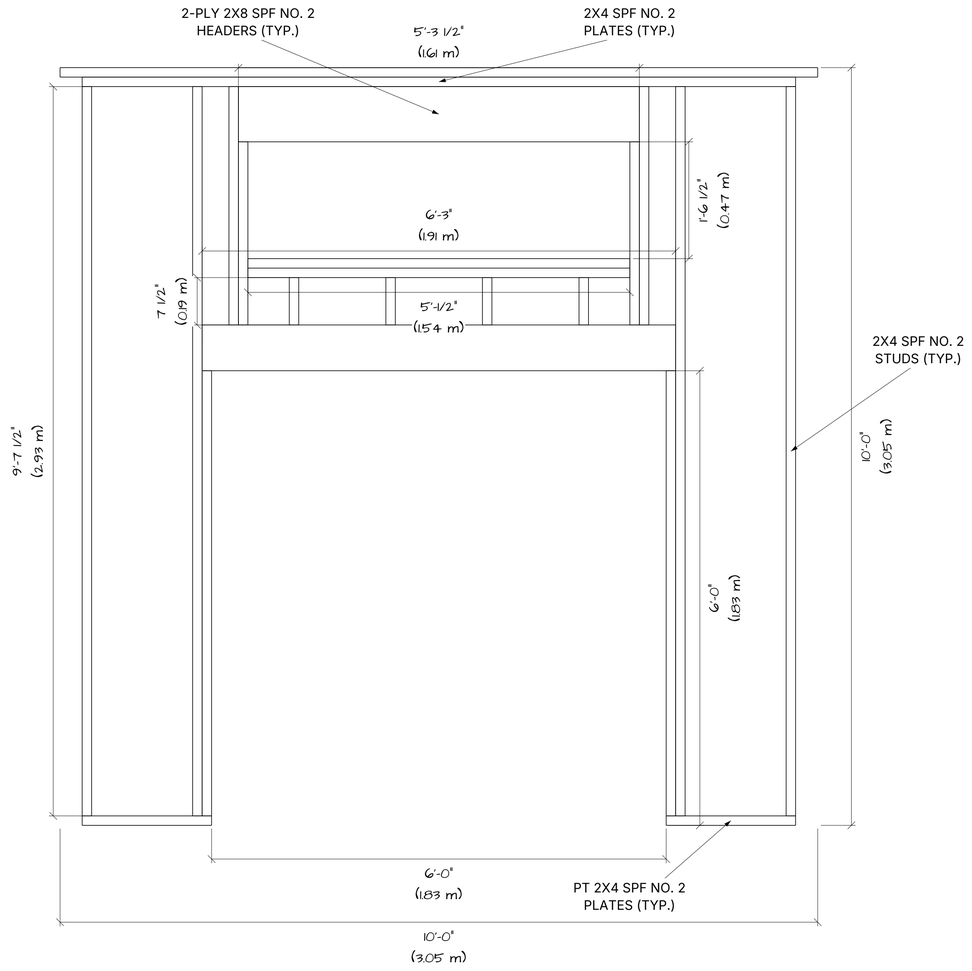


myhomecat.com

FRONT WALL FRAMING

SCALE: 1" = 1'-0"

S-201

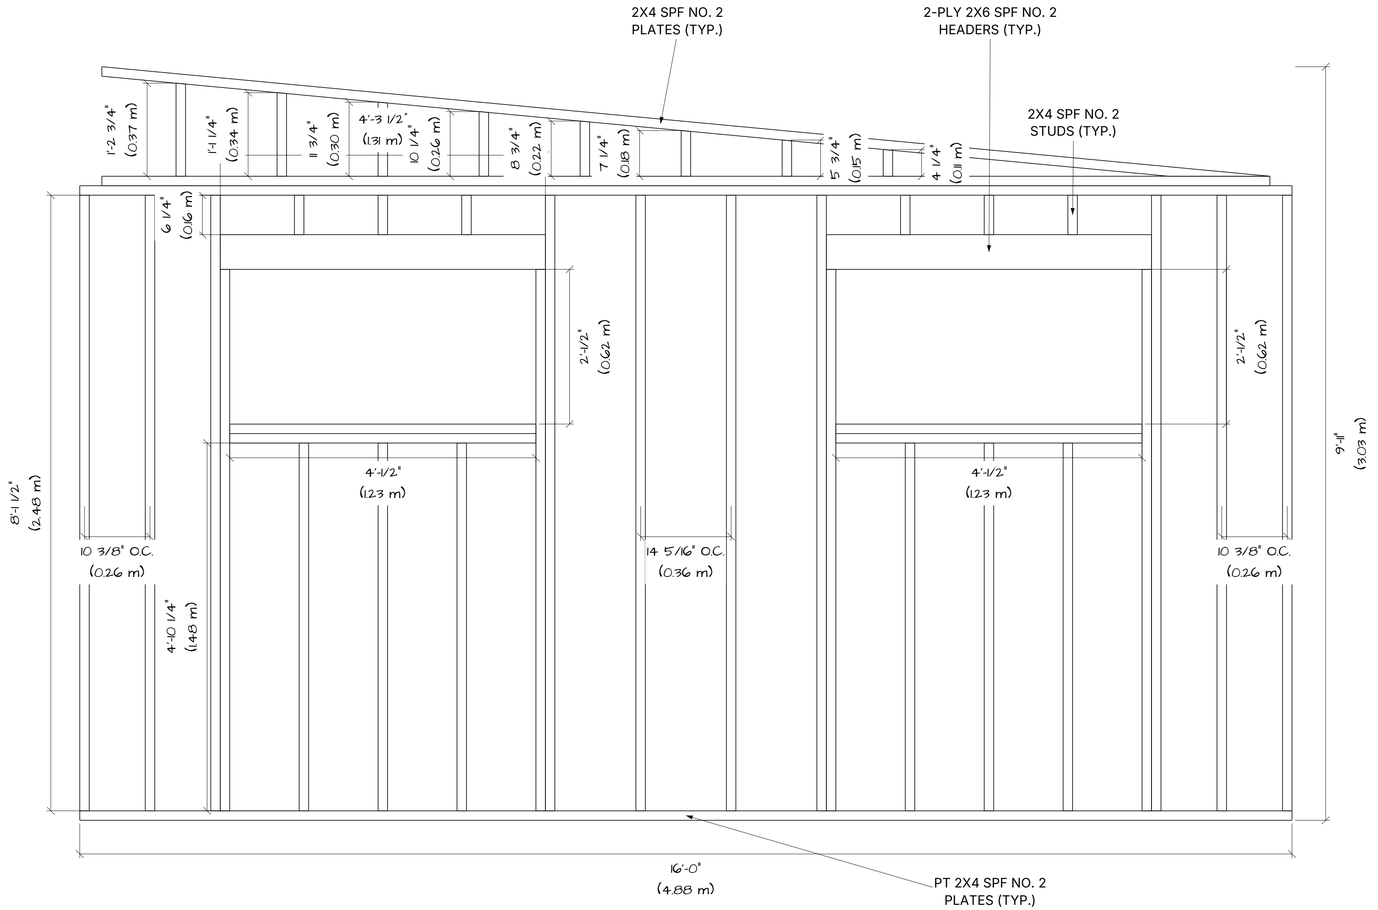


myhomecat.com

RIGHT WALL
FRAMING

SCALE: 1" = 1'-0"

S-202

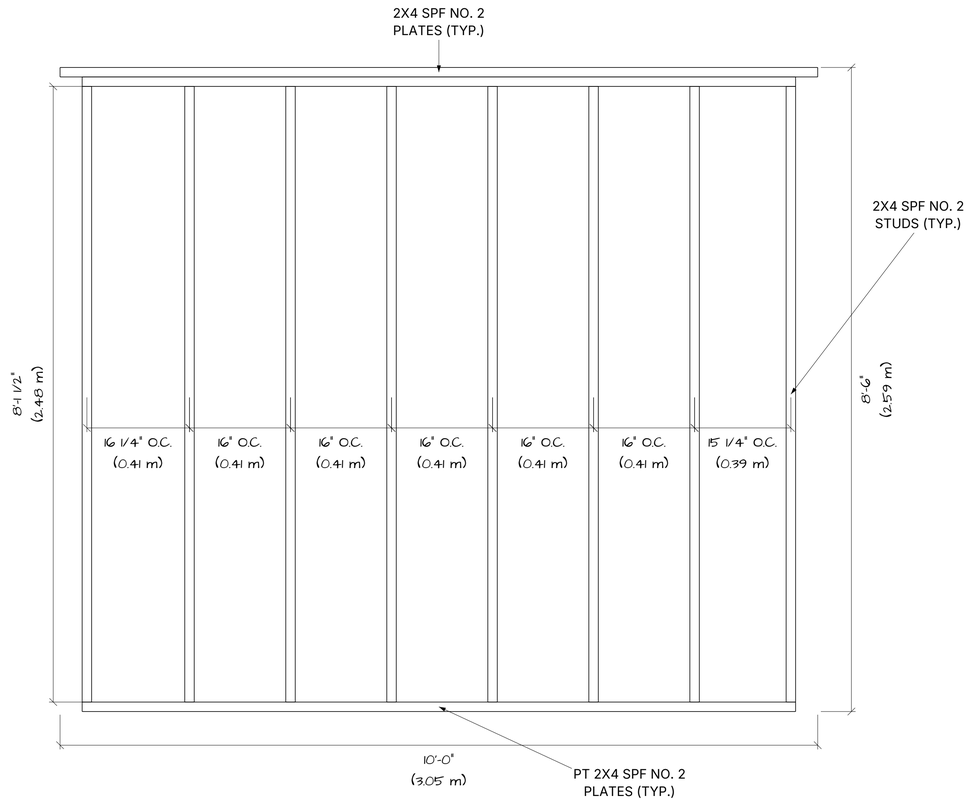


myhomecat.com

REAR WALL FRAMING

SCALE: 1" = 1'-0"

S-203

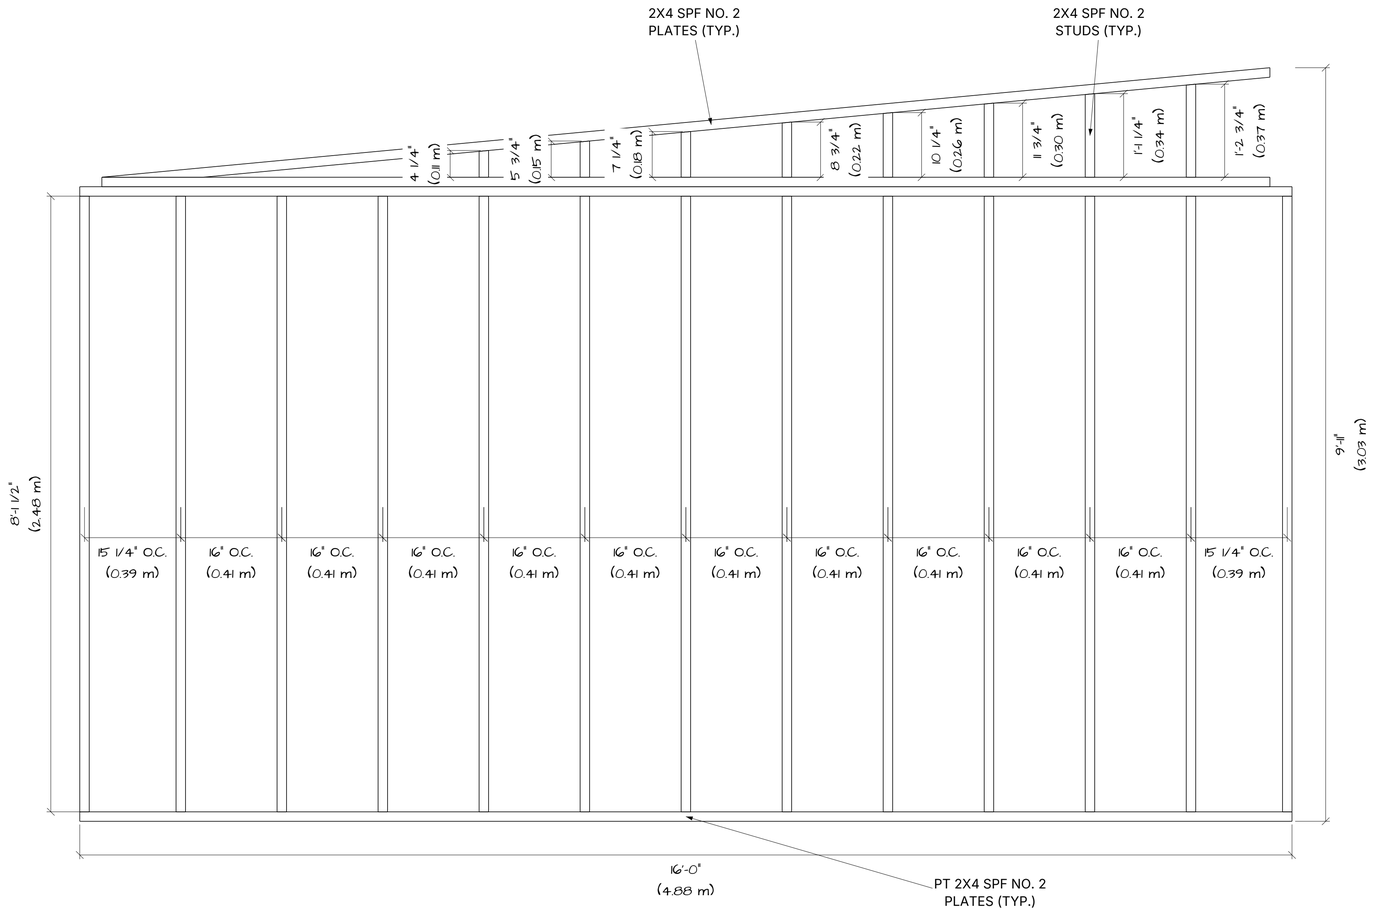


myhomecat.com

LEFT WALL FRAMING

SCALE: 1" = 1'-0"

S-204

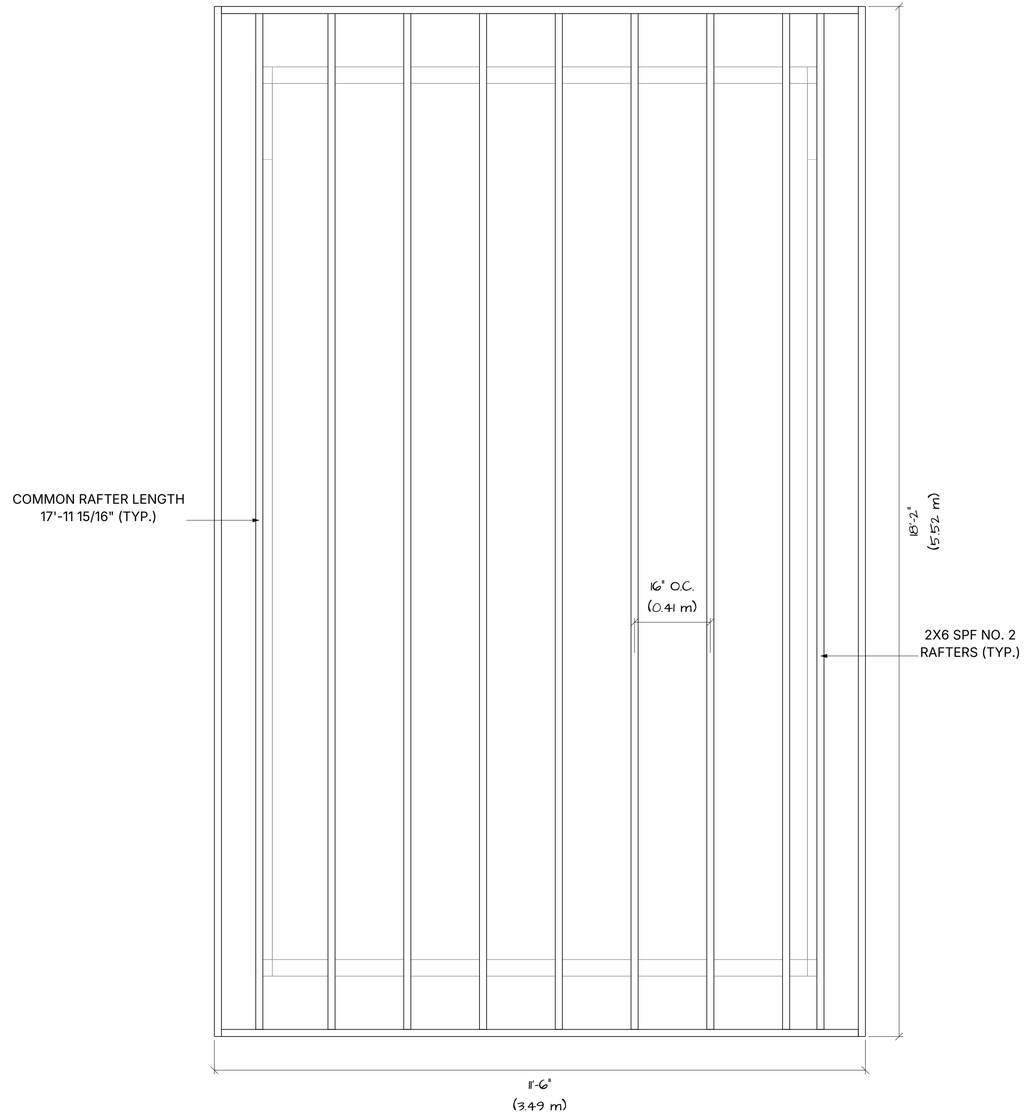

myhomecat.com

ROOF
FRAMING PLAN

SCALE: 3/4" = 1'-0"

S-301