SHEET INDEX

ID	NAME
A-000	COVER
G-001	MATERIALS
G-002	MATERIALS - CONTINUED
A-101	GROUND LEVEL FLOOR PLAN
A-001	SITE PLAN
A-201	FRONT ELEVATION
A-202	REAR ELEVATION
A-203	LEFT ELEVATION
A-204	RIGHT ELEVATION
S-101	SECTION SLAB FOUNDATION DETAIL
S-201	FRONT WALL FRAMING
S-202	RIGHT WALL FRAMING
S-203	REAR WALL FRAMING
S-204	LEFT WALL FRAMING
S-301	ROOF FRAMING PLAN



GENERAL NOTES

1. STRUCTURAL LUMBER

ALL FRAMING — SPF NO. 2
MEMBER SIZES PER STRUCTURAL PLANS

myhomecat.com

COVER

SCALE: NTS

A-000

MATERIALS

Foundation & Footings

2 items | CA$1,238.63

30 kg 4000 PSI ready-to-use concrete mix; 0.5 cu. ft. yield Quikrete | Model 110167 | The Home Depot Canada Structural concrete mix		QUANTITY 195 bag	UNIT COST CA$5.31
Clear gravel 3/4 in		QUANTITY 4.3 cubic yard	UNIT COST CA$47.25

Framing & Sheathing

15 items | CA$1,449.62

H1Z ZMAX hurricane tie Simpson Strong-Tie | Model H1Z | Home Depot 18-gauge ZMAX galvanized steel		QUANTITY 20 each	UNIT COST CA$1.99
OSB sheathing 7/16 in x 4 x 8 ft		QUANTITY 24 sheet	UNIT COST CA$17.55
Plywood 1/2 in x 4 x 8 ft		QUANTITY 1 sheet	UNIT COST CA$29.70
2x4 x 12 ft PT SPF NO. 2		QUANTITY 1 piece	UNIT COST CA$12.15
2x4 x 16 ft PT SPF NO. 2		QUANTITY 2 pieces	UNIT COST CA$16.20
2x4 x 8 ft PT SPF NO. 2		QUANTITY 1 piece	UNIT COST CA$8.10
2x12 x 10 ft SPF NO. 2		QUANTITY 2 pieces	UNIT COST CA$33.75
2x4 x 10 ft SPF NO. 2		QUANTITY 37 pieces	UNIT COST CA$6.75
2x4 x 12 ft SPF NO. 2		QUANTITY 4 pieces	UNIT COST CA$8.10
2x4 x 16 ft SPF NO. 2		QUANTITY 6 pieces	UNIT COST CA$10.80
2x4 x 8 ft SPF NO. 2		QUANTITY 19 pieces	UNIT COST CA$5.40
2x6 x 14 ft SPF NO. 2		QUANTITY 2 pieces	UNIT COST CA$16.07
2x6 x 20 ft SPF NO. 2		QUANTITY 12 pieces	UNIT COST CA$22.95
2x6 x 8 ft SPF NO. 2		QUANTITY 4 pieces	UNIT COST CA$9.18
Strong-Drive SD connector screws Simpson Strong-Tie | Model SD9112R100 | Home Depot Canada #9 x 1-1/2 in., mechanically galvanized, 100-pack		QUANTITY 2 100-pack	UNIT COST CA$22.48

myhomecat.com

MATERIALS

SCALE: NTS

G-001

MATERIALS

Structural Fasteners

1 item | CA$112.56

Concrete wedge anchor for wood sill plate Red Head | Model 11021C | Home Depot Canada 1/2 in. x 5-1/2 in. hot-dipped galvanized wedge anchors, 10-pack	QUANTITY 2 pack	UNIT COST CA$56.28

Water & Weather Protection

1 item | CA$302.40

House wrap / water-resistive barrier (WRB) DuPont | Model D15540826 | The Home Depot DuPont Tyvek HomeWrap; 9 x 150 ft roll; ASTM E2556 Type II, ICC-ES ESR-2375 (Style 1055B)	QUANTITY 1 roll	UNIT COST CA$302.40

Exterior Finishes

4 items | CA$1,617.30

Fiber-cement battens James Hardie | Model 255-JHCOLLECTION | The Home Depot Canada 2.5 in x 12 ft	QUANTITY 39 board	UNIT COST CA$12.15
Fiber-cement board-and-batten boards James Hardie | Model 255-JHCOLLECTION | The Home Depot Canada 11.25 in x 12 ft	QUANTITY 39 board	UNIT COST CA$17.55
Fiber-cement trim James Hardie | Model 255-JHCOLLECTION | The Home Depot Canada 5/4x4 x 12 ft	QUANTITY 14 board	UNIT COST CA$27.00
Wall base flashing ABTCO | Model VTVBF01 | The Home Depot Canada 10 ft	QUANTITY 5 pieces	UNIT COST CA$16.20

Roofing

5 items | CA$1,354.06

Metal fascia Peak Gutters | Model 4842 | The Home Depot Canada 12 ft	QUANTITY 6 pieces	UNIT COST CA$24.30
Metal roof trim Westman Steel | Model 8262578 | The Home Depot Canada 10 ft	QUANTITY 7 pieces	UNIT COST CA$16.20
Metal roofing Westman Steel | Model 2902628TR | The Home Depot Canada Factory-finished panel	QUANTITY 272 square foot	UNIT COST CA$3.38
Roof F-channel ABTCO | Model VTFCH1201 | The Home Depot Canada 12 ft	QUANTITY 5 pieces	UNIT COST CA$10.80
Vented soffit ABTCO | Model VEV1601 | The Home Depot Canada 12 in x 12 ft	QUANTITY 5 panel	UNIT COST CA$24.30

Openings

3 items | CA$1,860.30

1-lite clerestory window The Home Depot Canada 24 x 12 in	QUANTITY 3 each	UNIT COST CA$162.00
Awning window JELD-WEN | Model JWC8500AW4824WHWNF | The Home Depot Canada 48 x 24 in	QUANTITY 2 each	UNIT COST CA$315.90
Double door The Home Depot Canada 96 x 80 in	QUANTITY 1 each	UNIT COST CA$742.50


PRICED TOTAL CA$7,934.87

myhomecat.com

MATERIALS - CONTINUED

SCALE: NTS

G-002

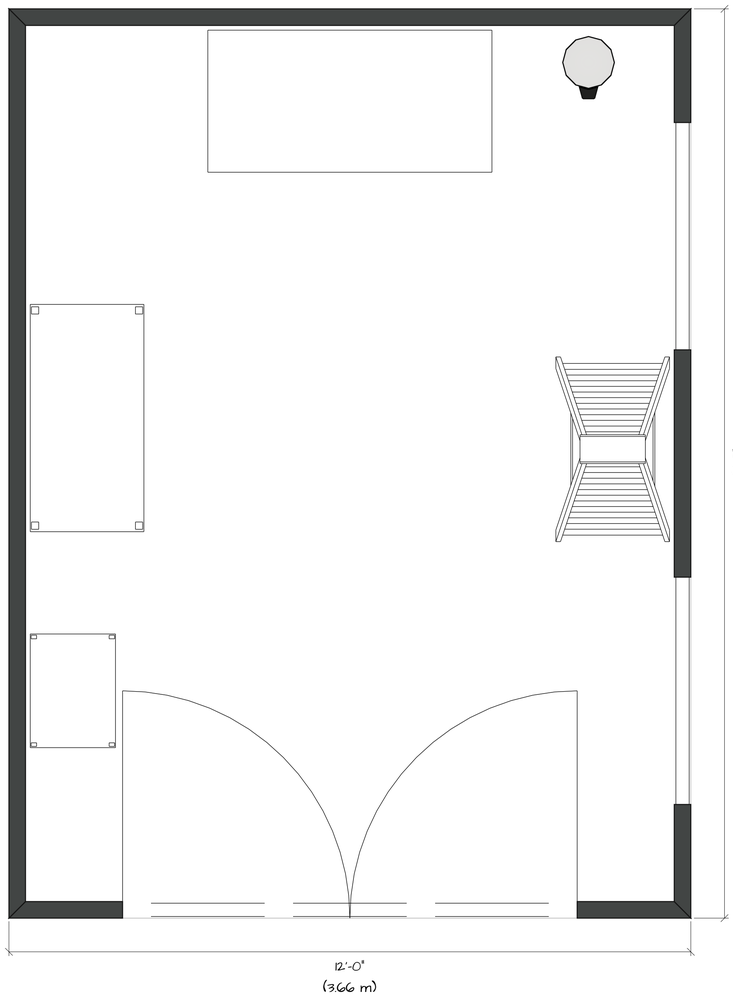


myhomecat.com

GROUND LEVEL
FLOOR PLAN

SCALE: 3/4" = 1'-0"

A-101

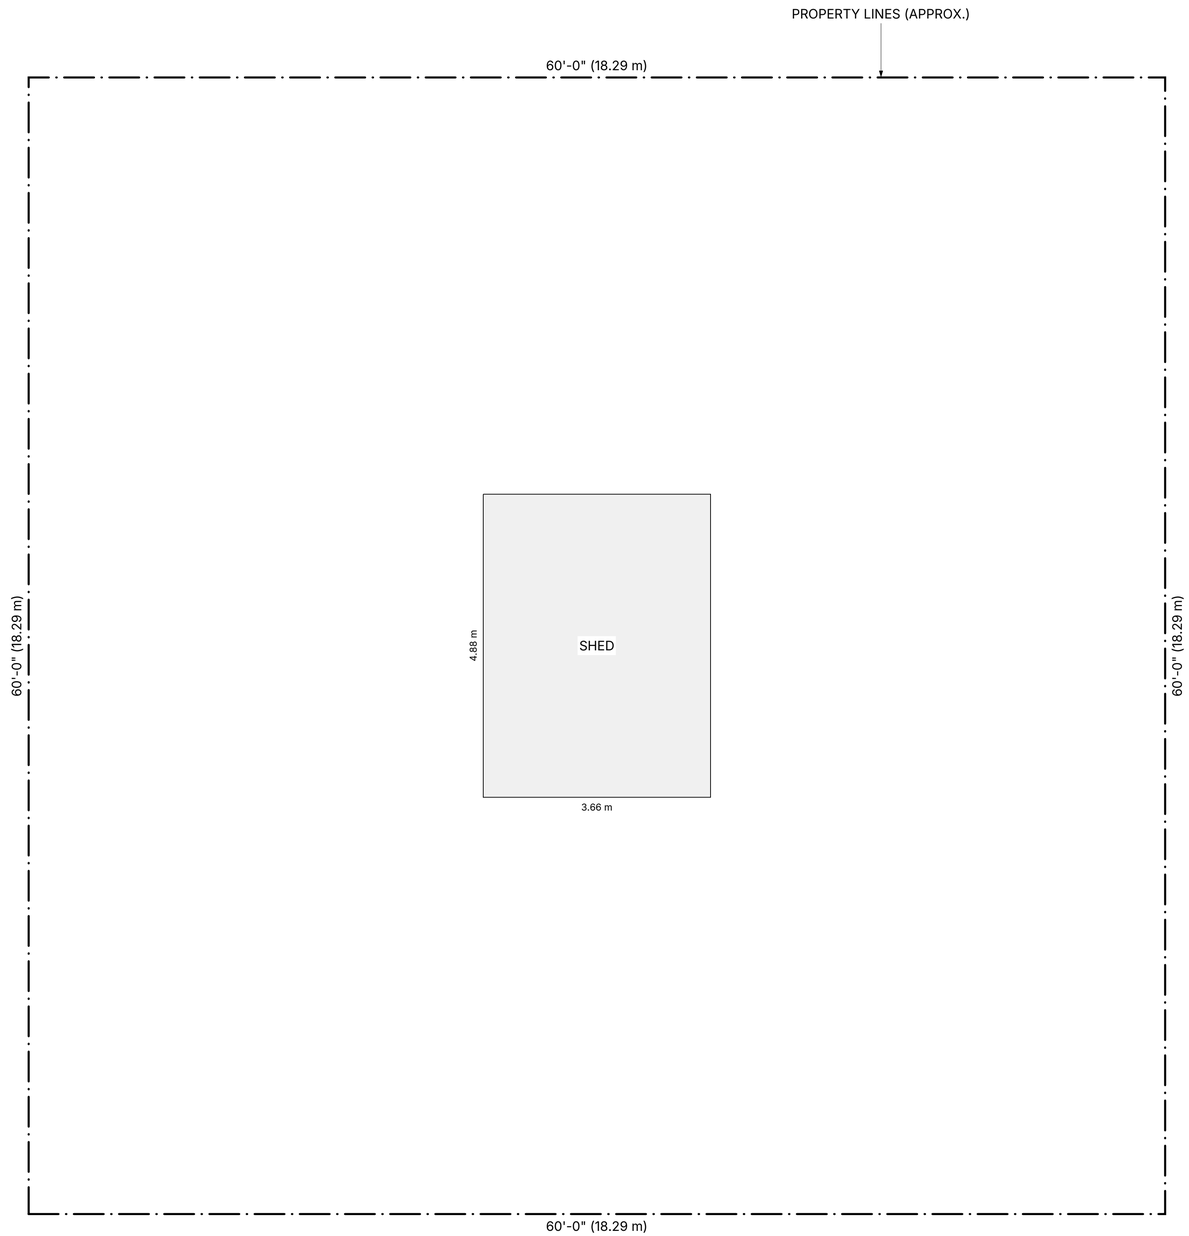

SITE STATISTICS

	m²	ft²
Lot area	**334.45**	**3,600.00**

COVERAGE


	m²	ft²
Existing Shed	18.30	196.99
Total coverage (5.5%)	**18.30**	**196.99**

myhomecat.com

SITE PLAN

SCALE: 1/4" = 1'-0"

A-001

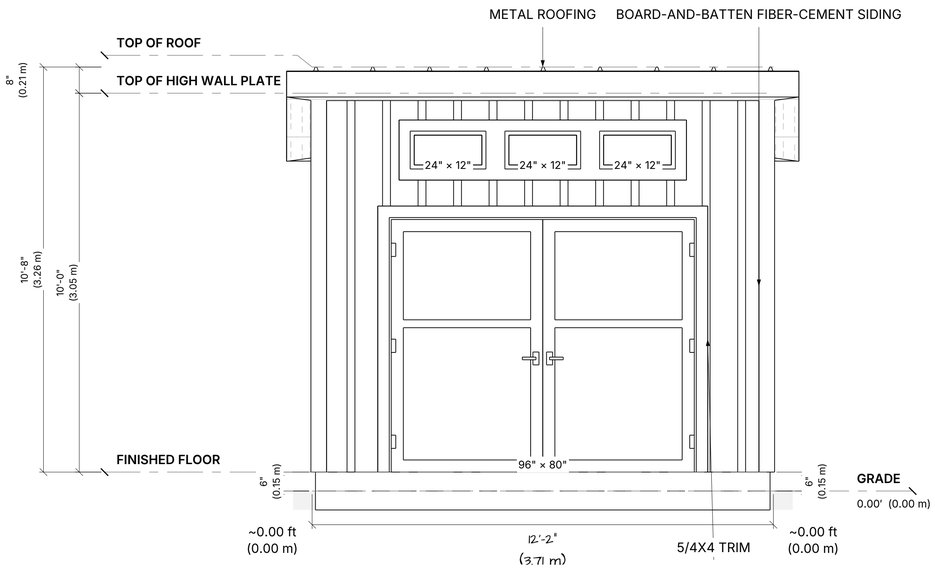


myhomecat.com

FRONT ELEVATION

SCALE: 1/2" = 1'-0"

A-201

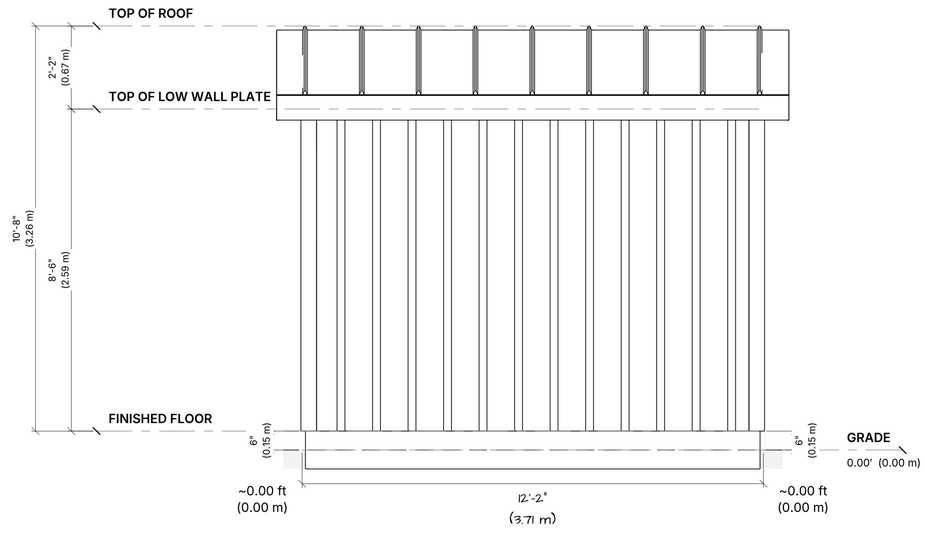


myhomecat.com

REAR ELEVATION

SCALE: 1/2" = 1'-0"

A-202

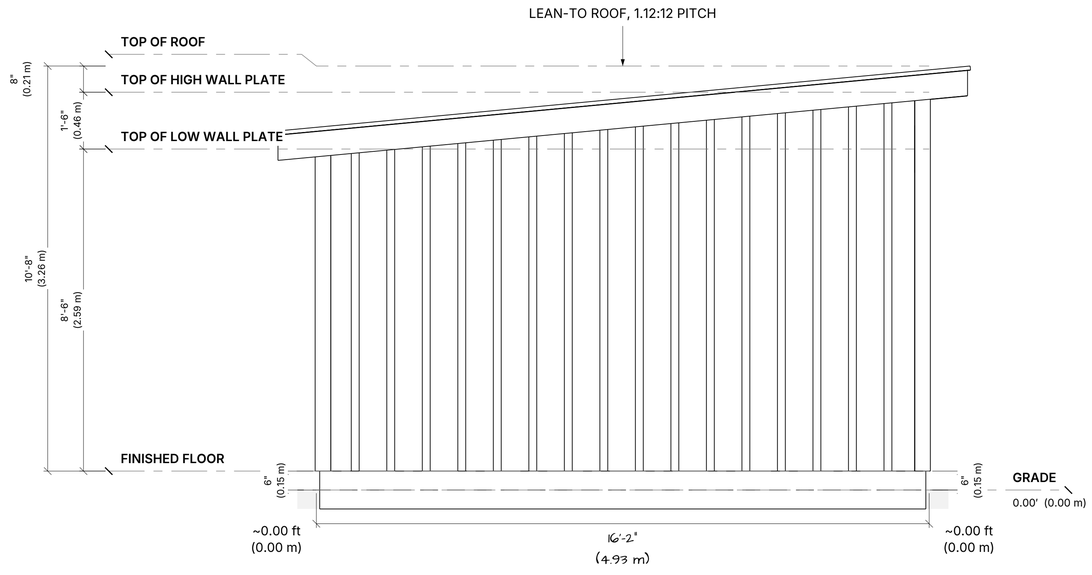


myhomecat.com

LEFT ELEVATION

SCALE: 1/2" = 1'-0"

A-203

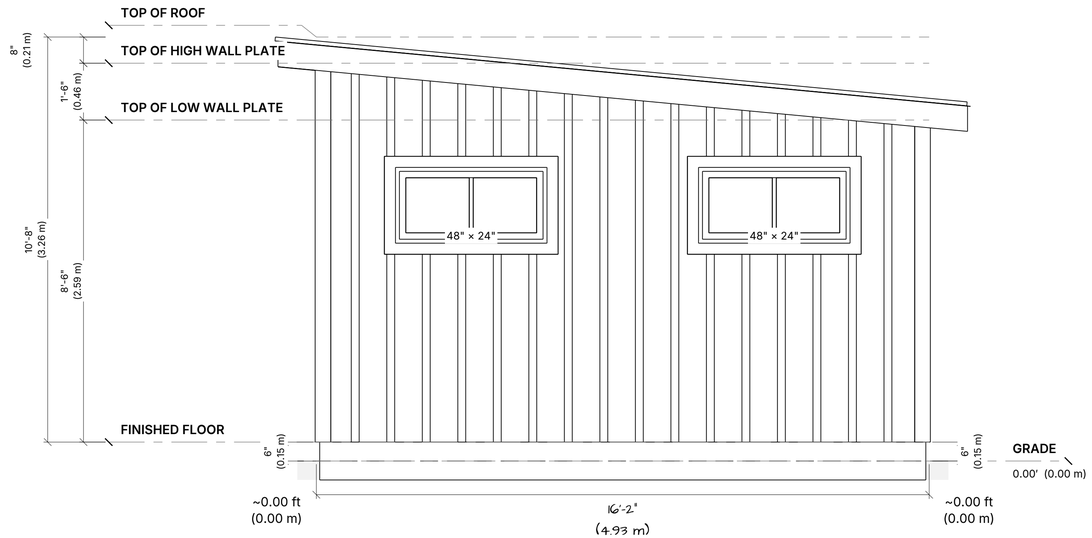


myhomecat.com

RIGHT ELEVATION

SCALE: 1/2" = 1'-0"

A-204

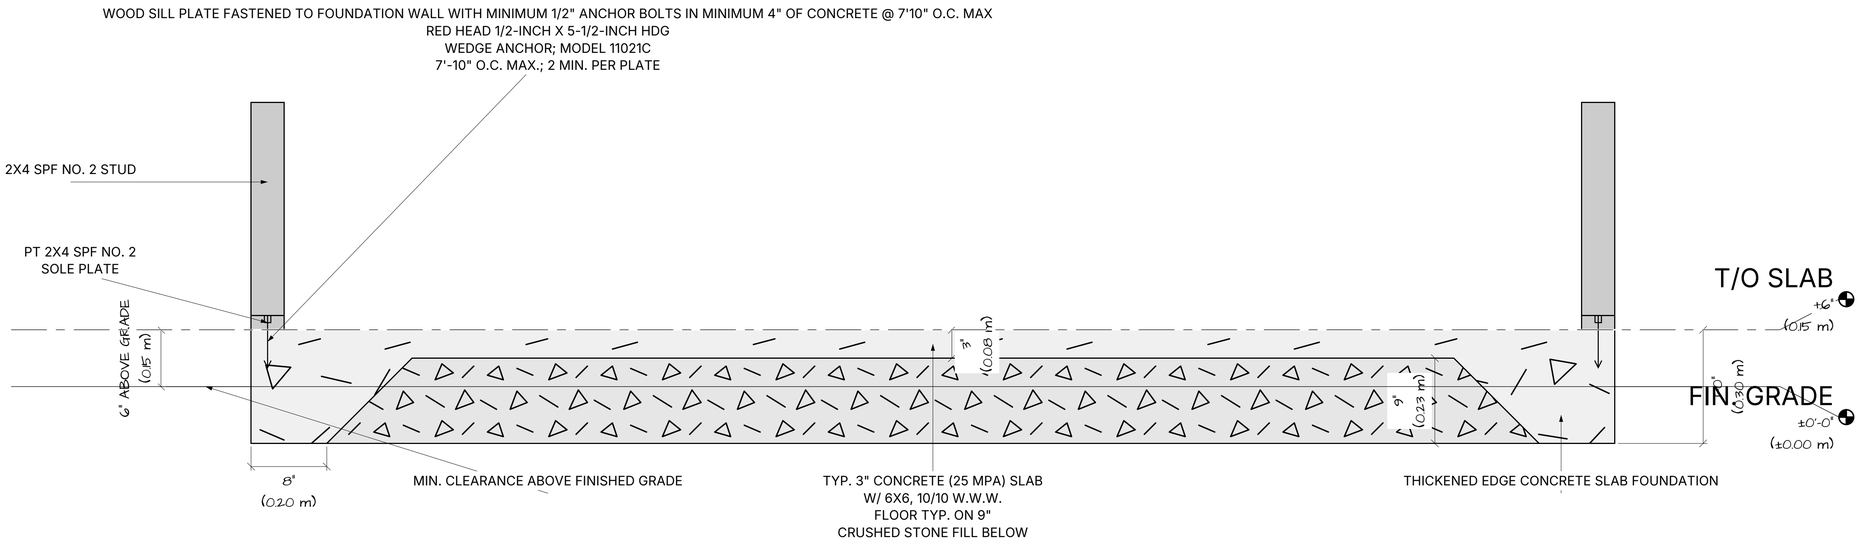


myhomecat.com

SECTION SLAB
FOUNDATION DETAIL

SCALE: 1 1/2" = 1'-0"

S-101

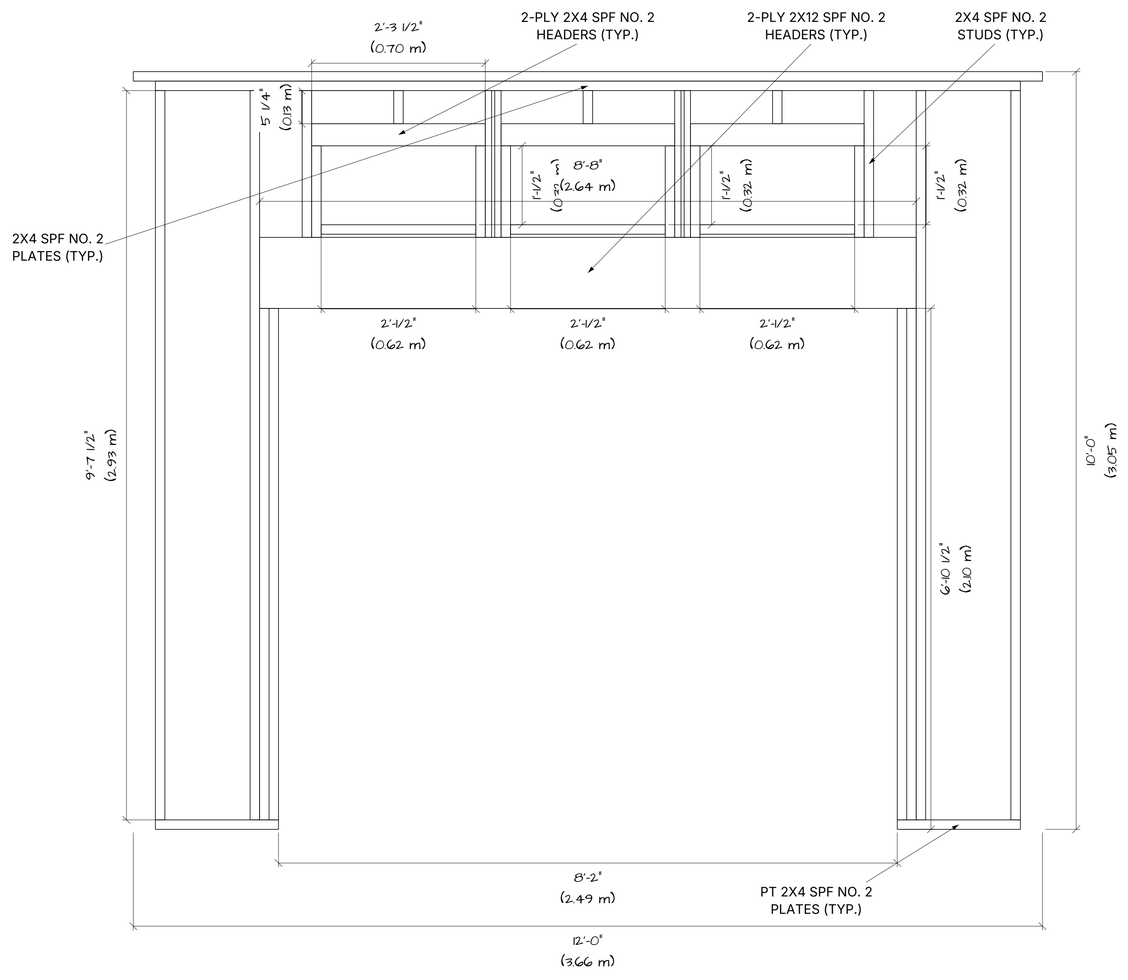


myhomecat.com

FRONT WALL
FRAMING

SCALE: 1" = 1'-0"

S-201

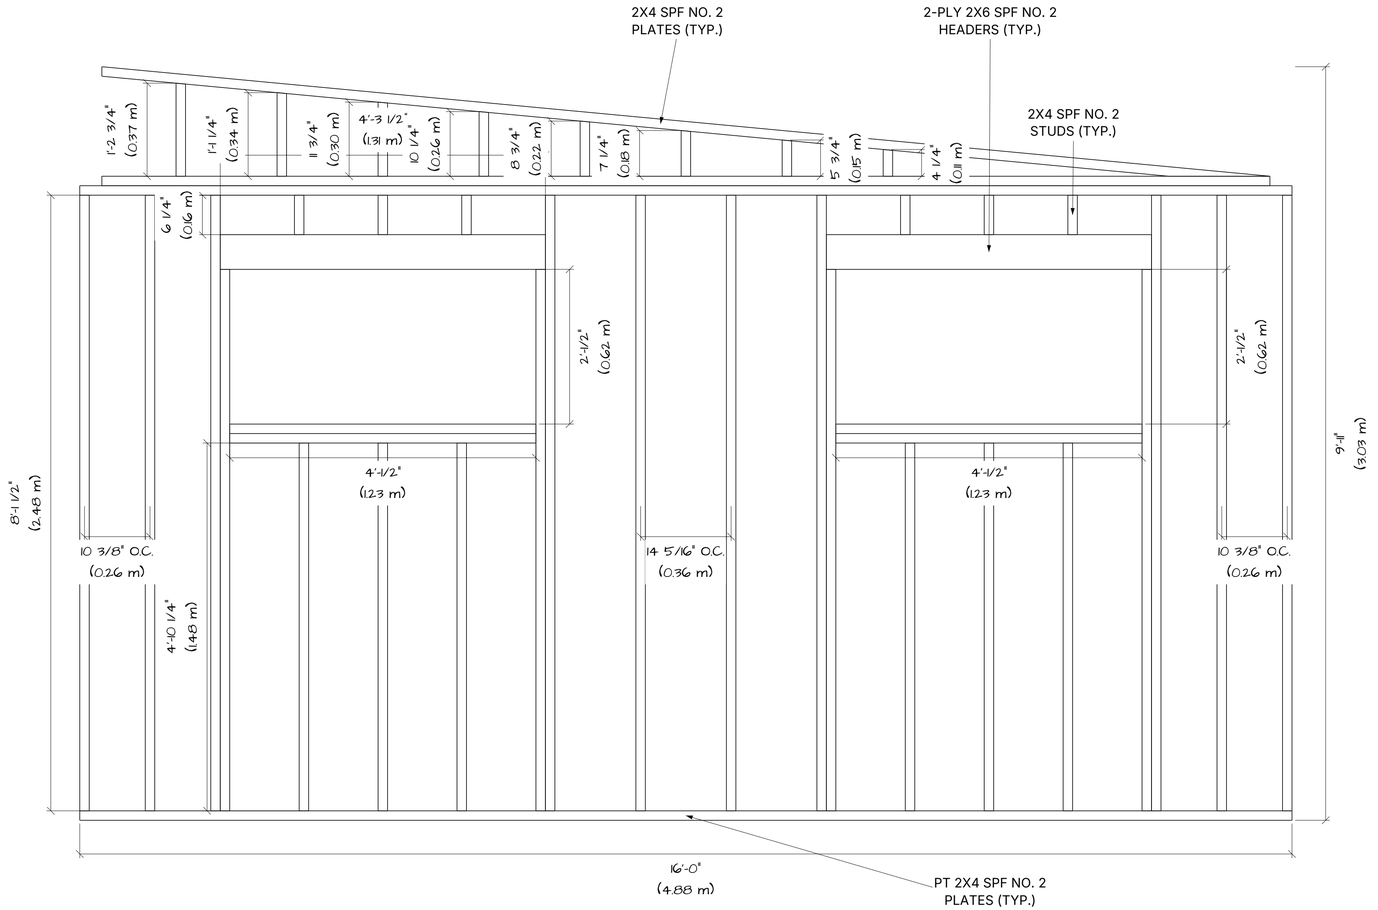


myhomecat.com

RIGHT WALL
FRAMING

SCALE: 1" = 1'-0"

S-202

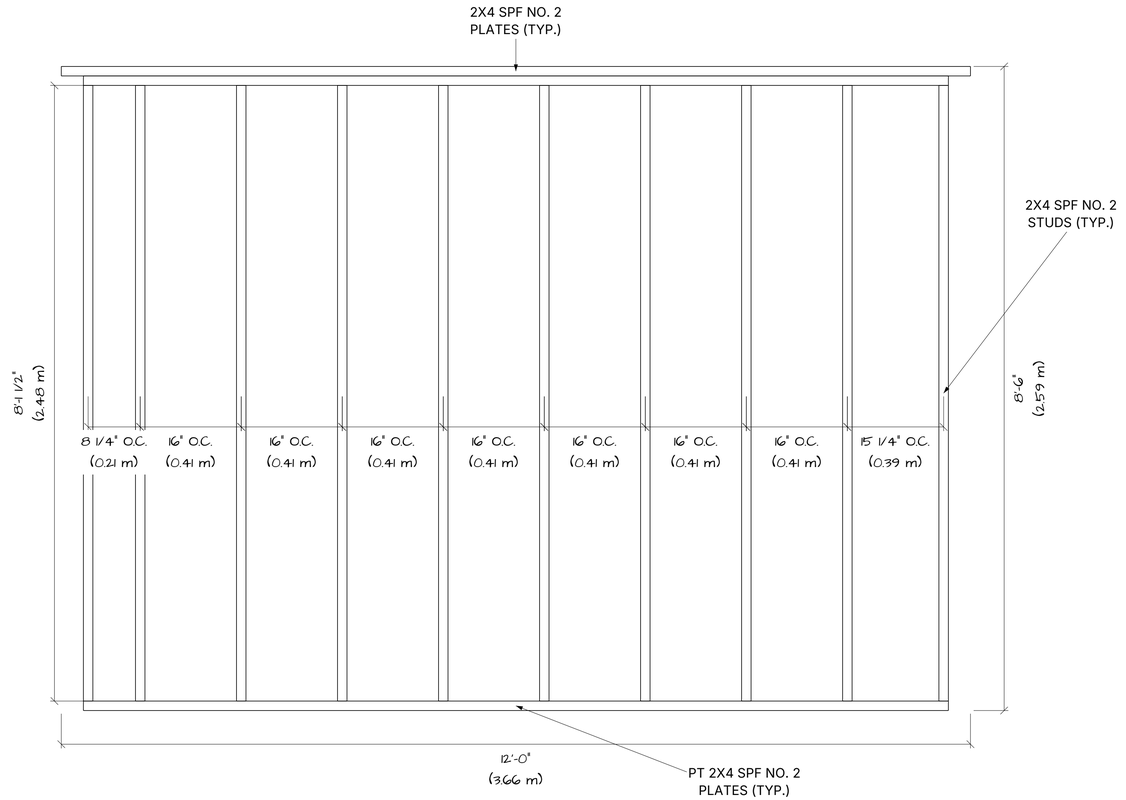


myhomecat.com

REAR WALL FRAMING

SCALE: 1" = 1'-0"

S-203

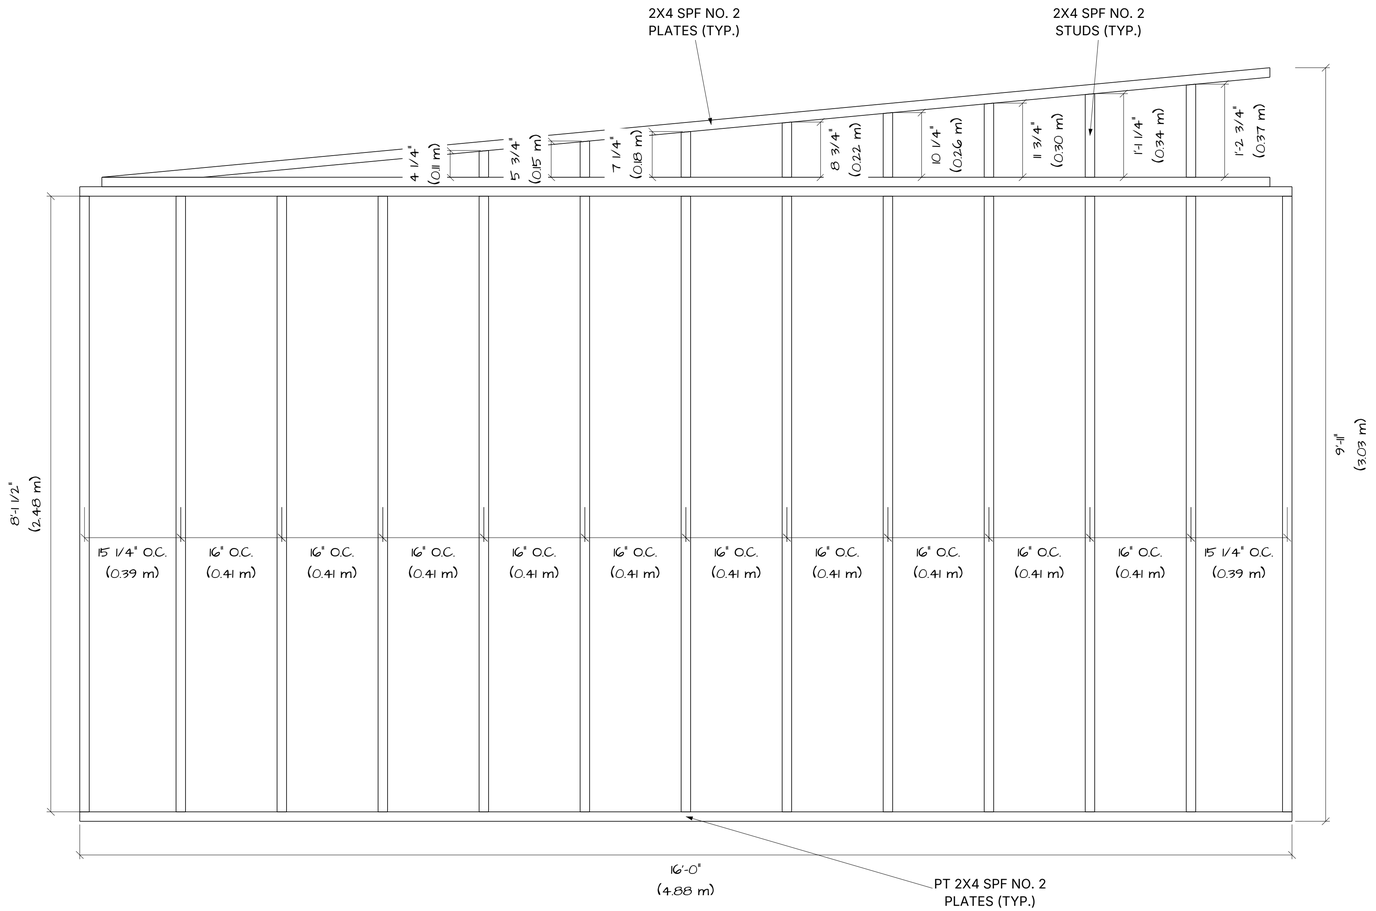


myhomecat.com

LEFT WALL FRAMING

SCALE: 1" = 1'-0"

S-204

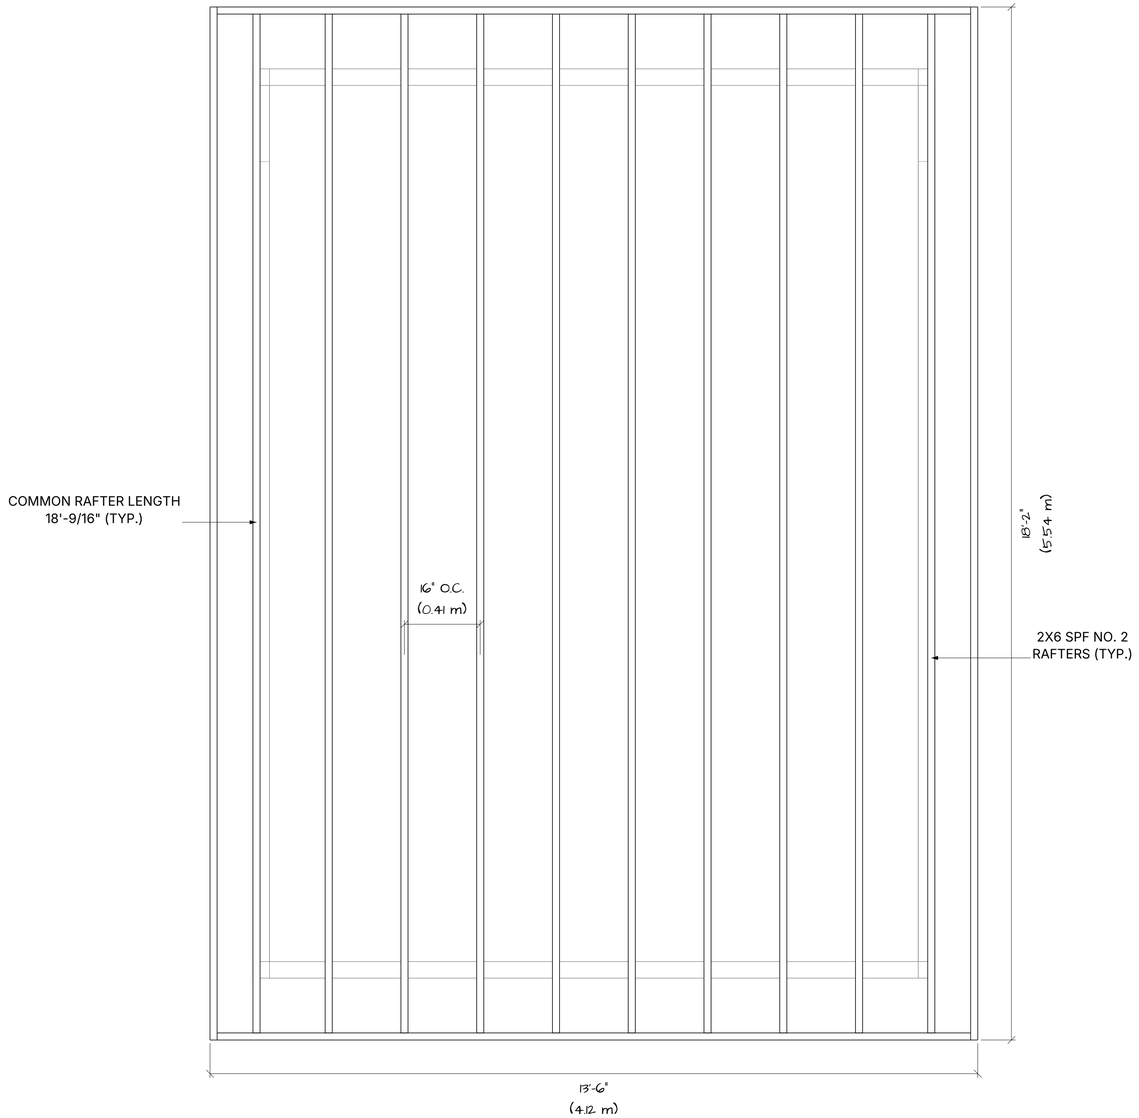

myhomecat.com

ROOF
FRAMING PLAN

SCALE: 3/4" = 1'-0"

S-301